
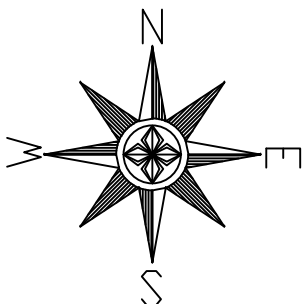


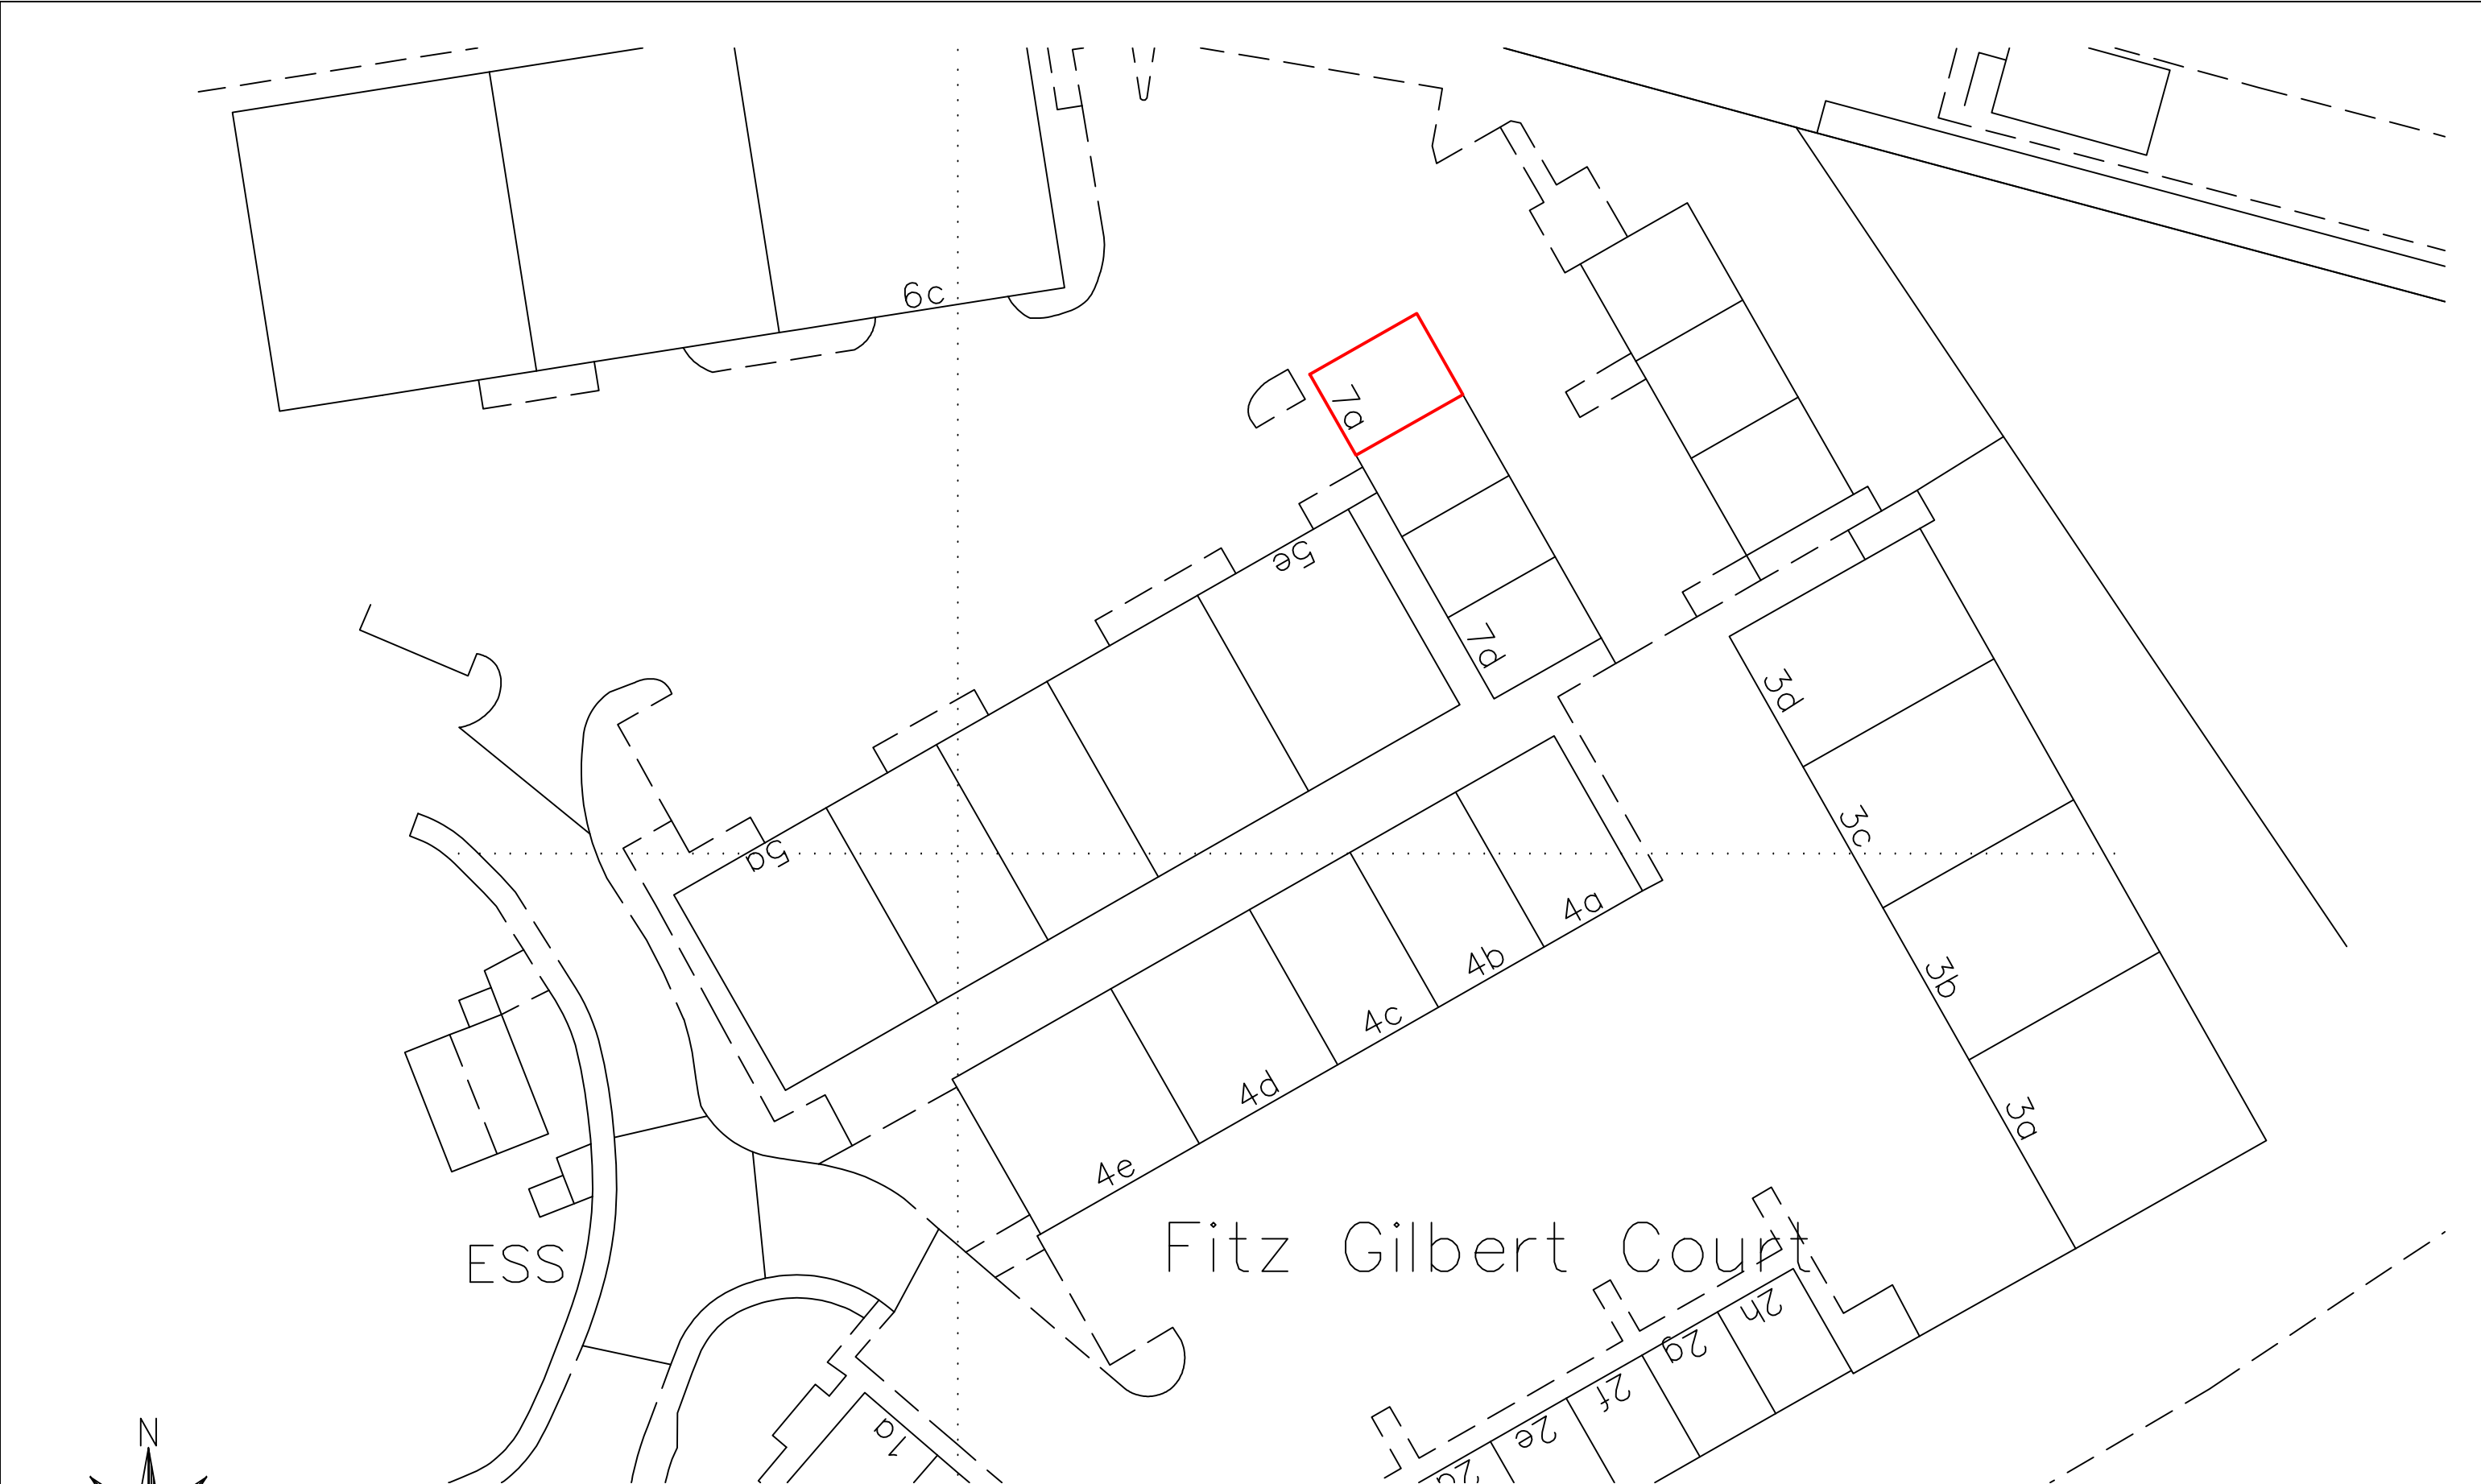

Rev No.	Revision Note.	Date	Drawn	Checked

NUMBER - REV - CLIENT - PROJECT 05670-00 - A - Enhance Hair Beauty & Tanning Ltd - Unit 7a		
TITLE Bridges Court		
Location Plan		
DATE 14.11.25	SHEET 01	SCALE 1:500
DRN BY AW	CHK BY AW	PAPER SIZE A3
BOURNE VALLEY ASSOCIATES ANDOVER LANE FARM FABERSTOWN ANDOVER HAMPSHIRE SP11 9PE Tel: 01264 850159 Email: info@bournevalley.co.uk		