

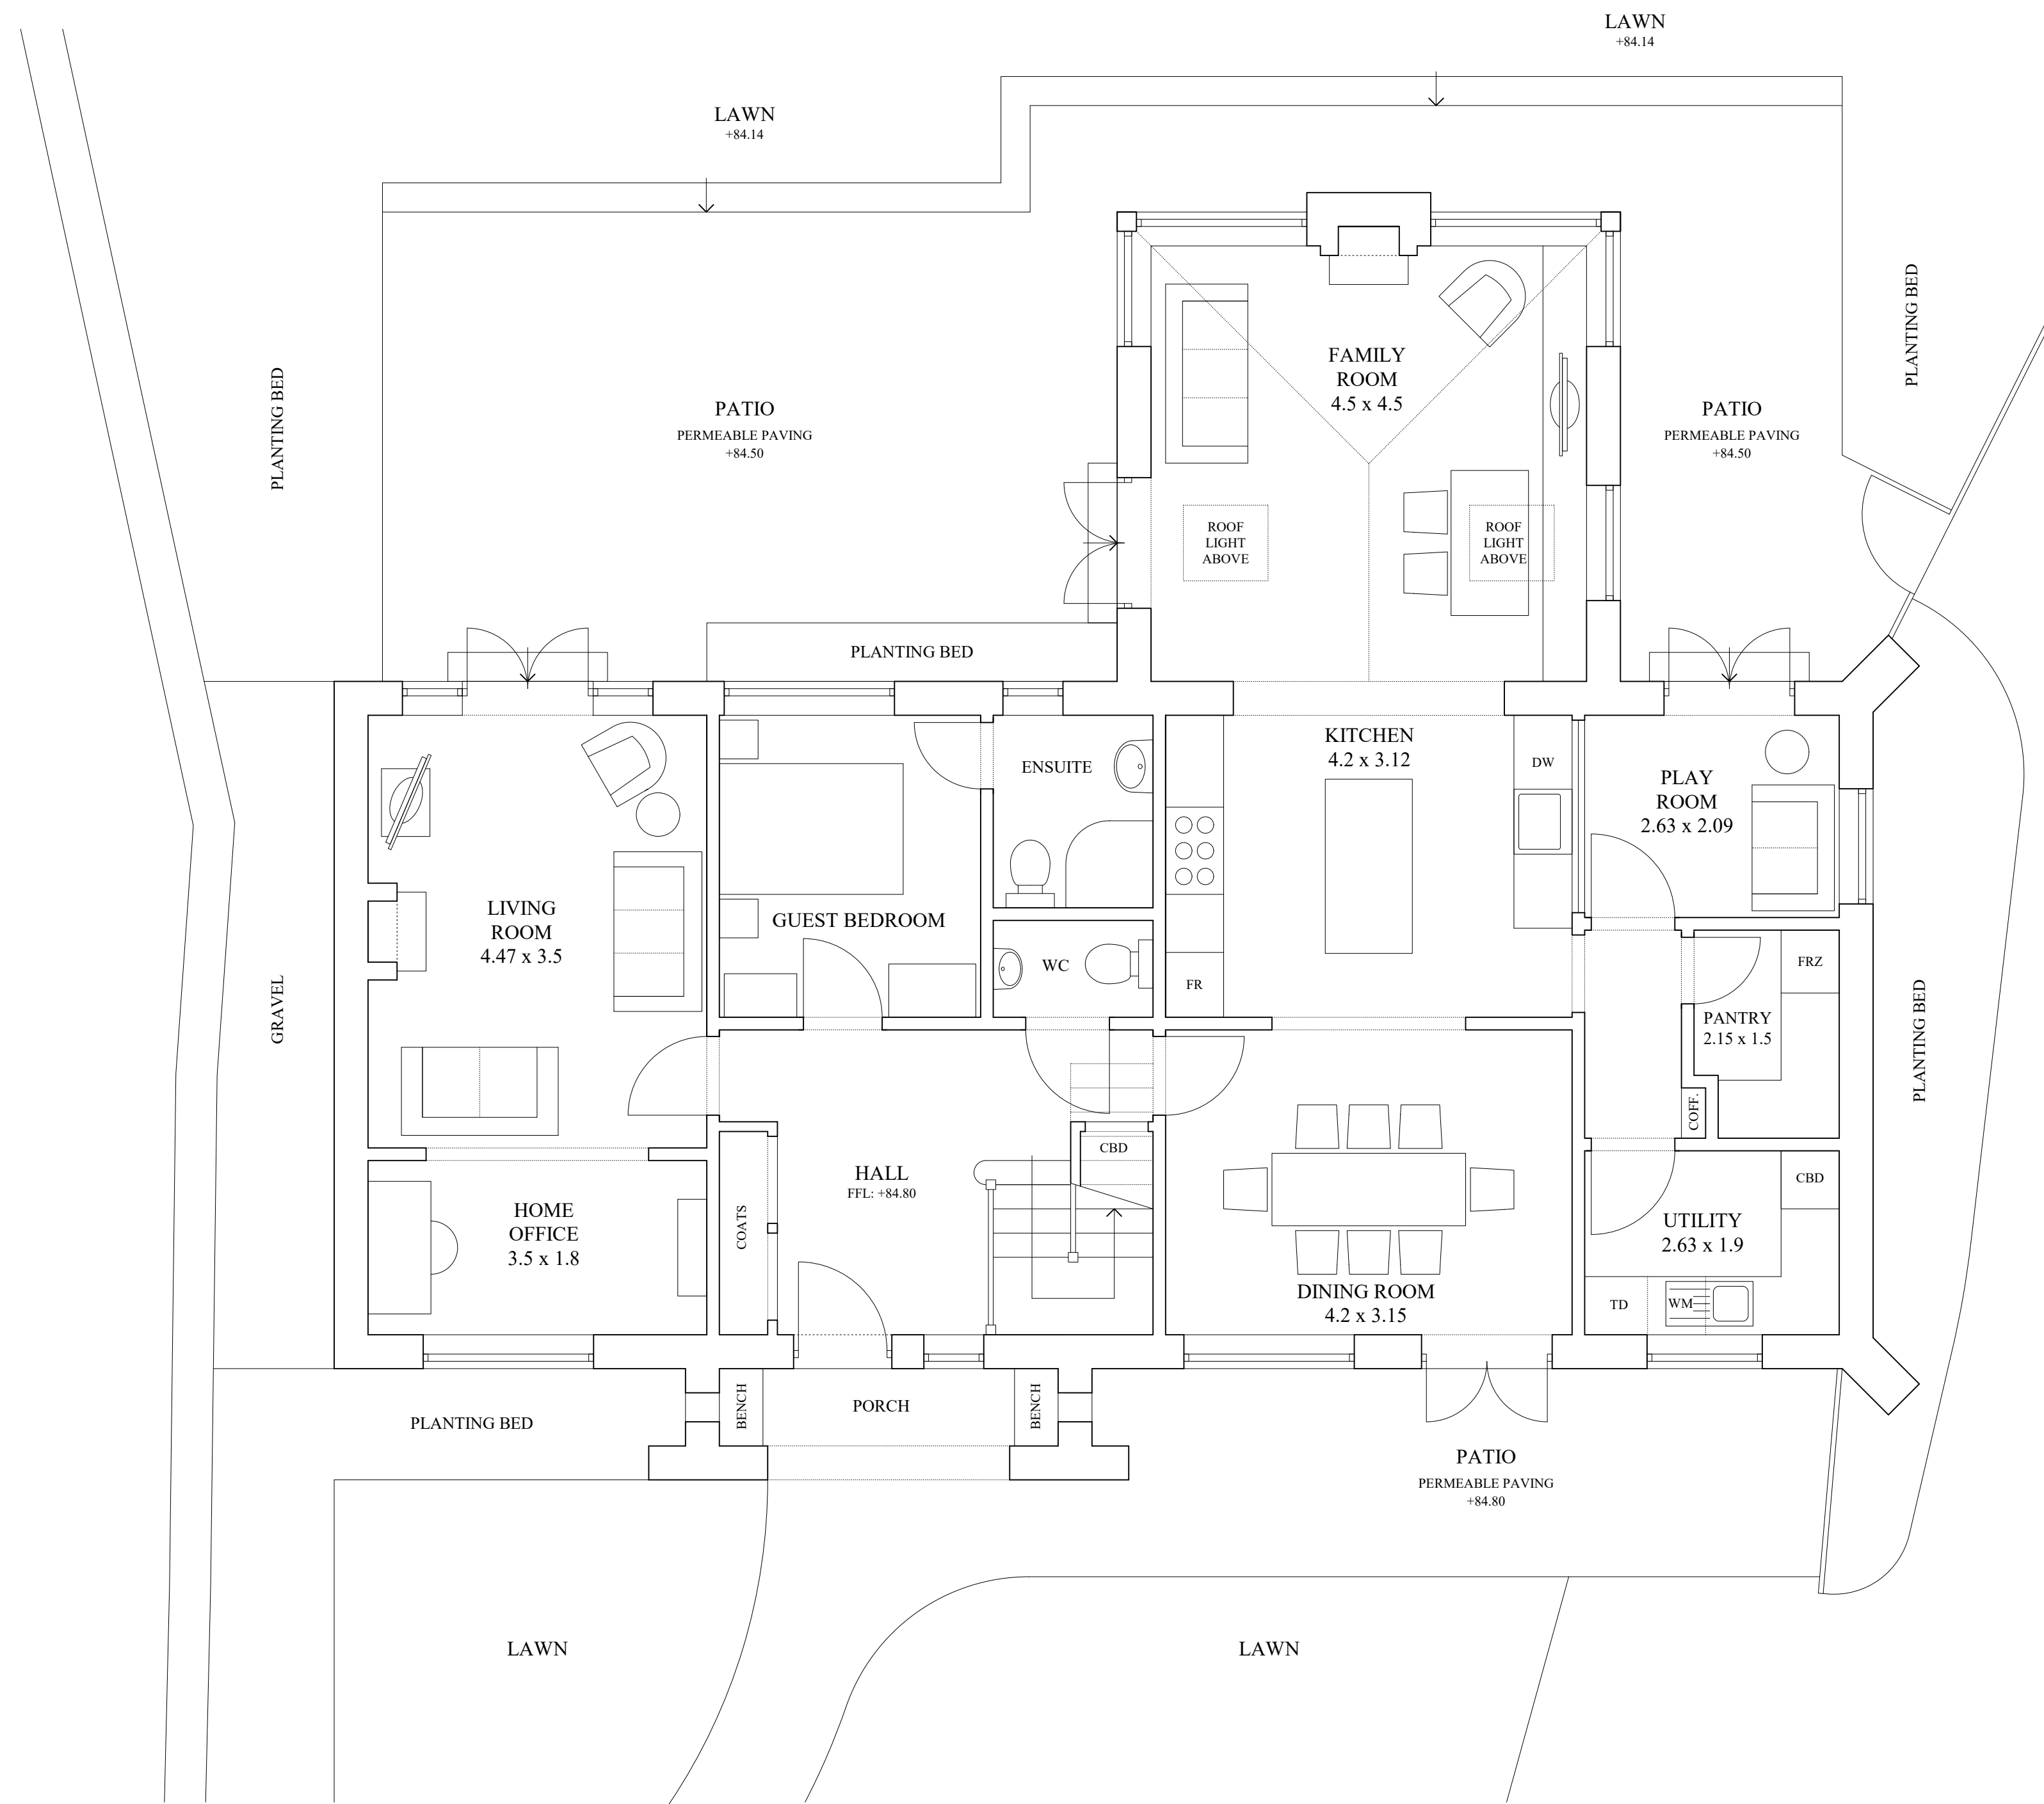


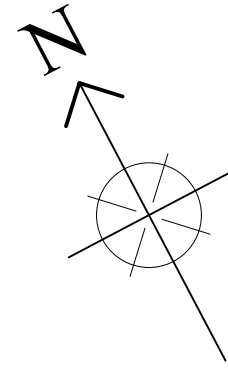


GROUND FLOOR PLAN

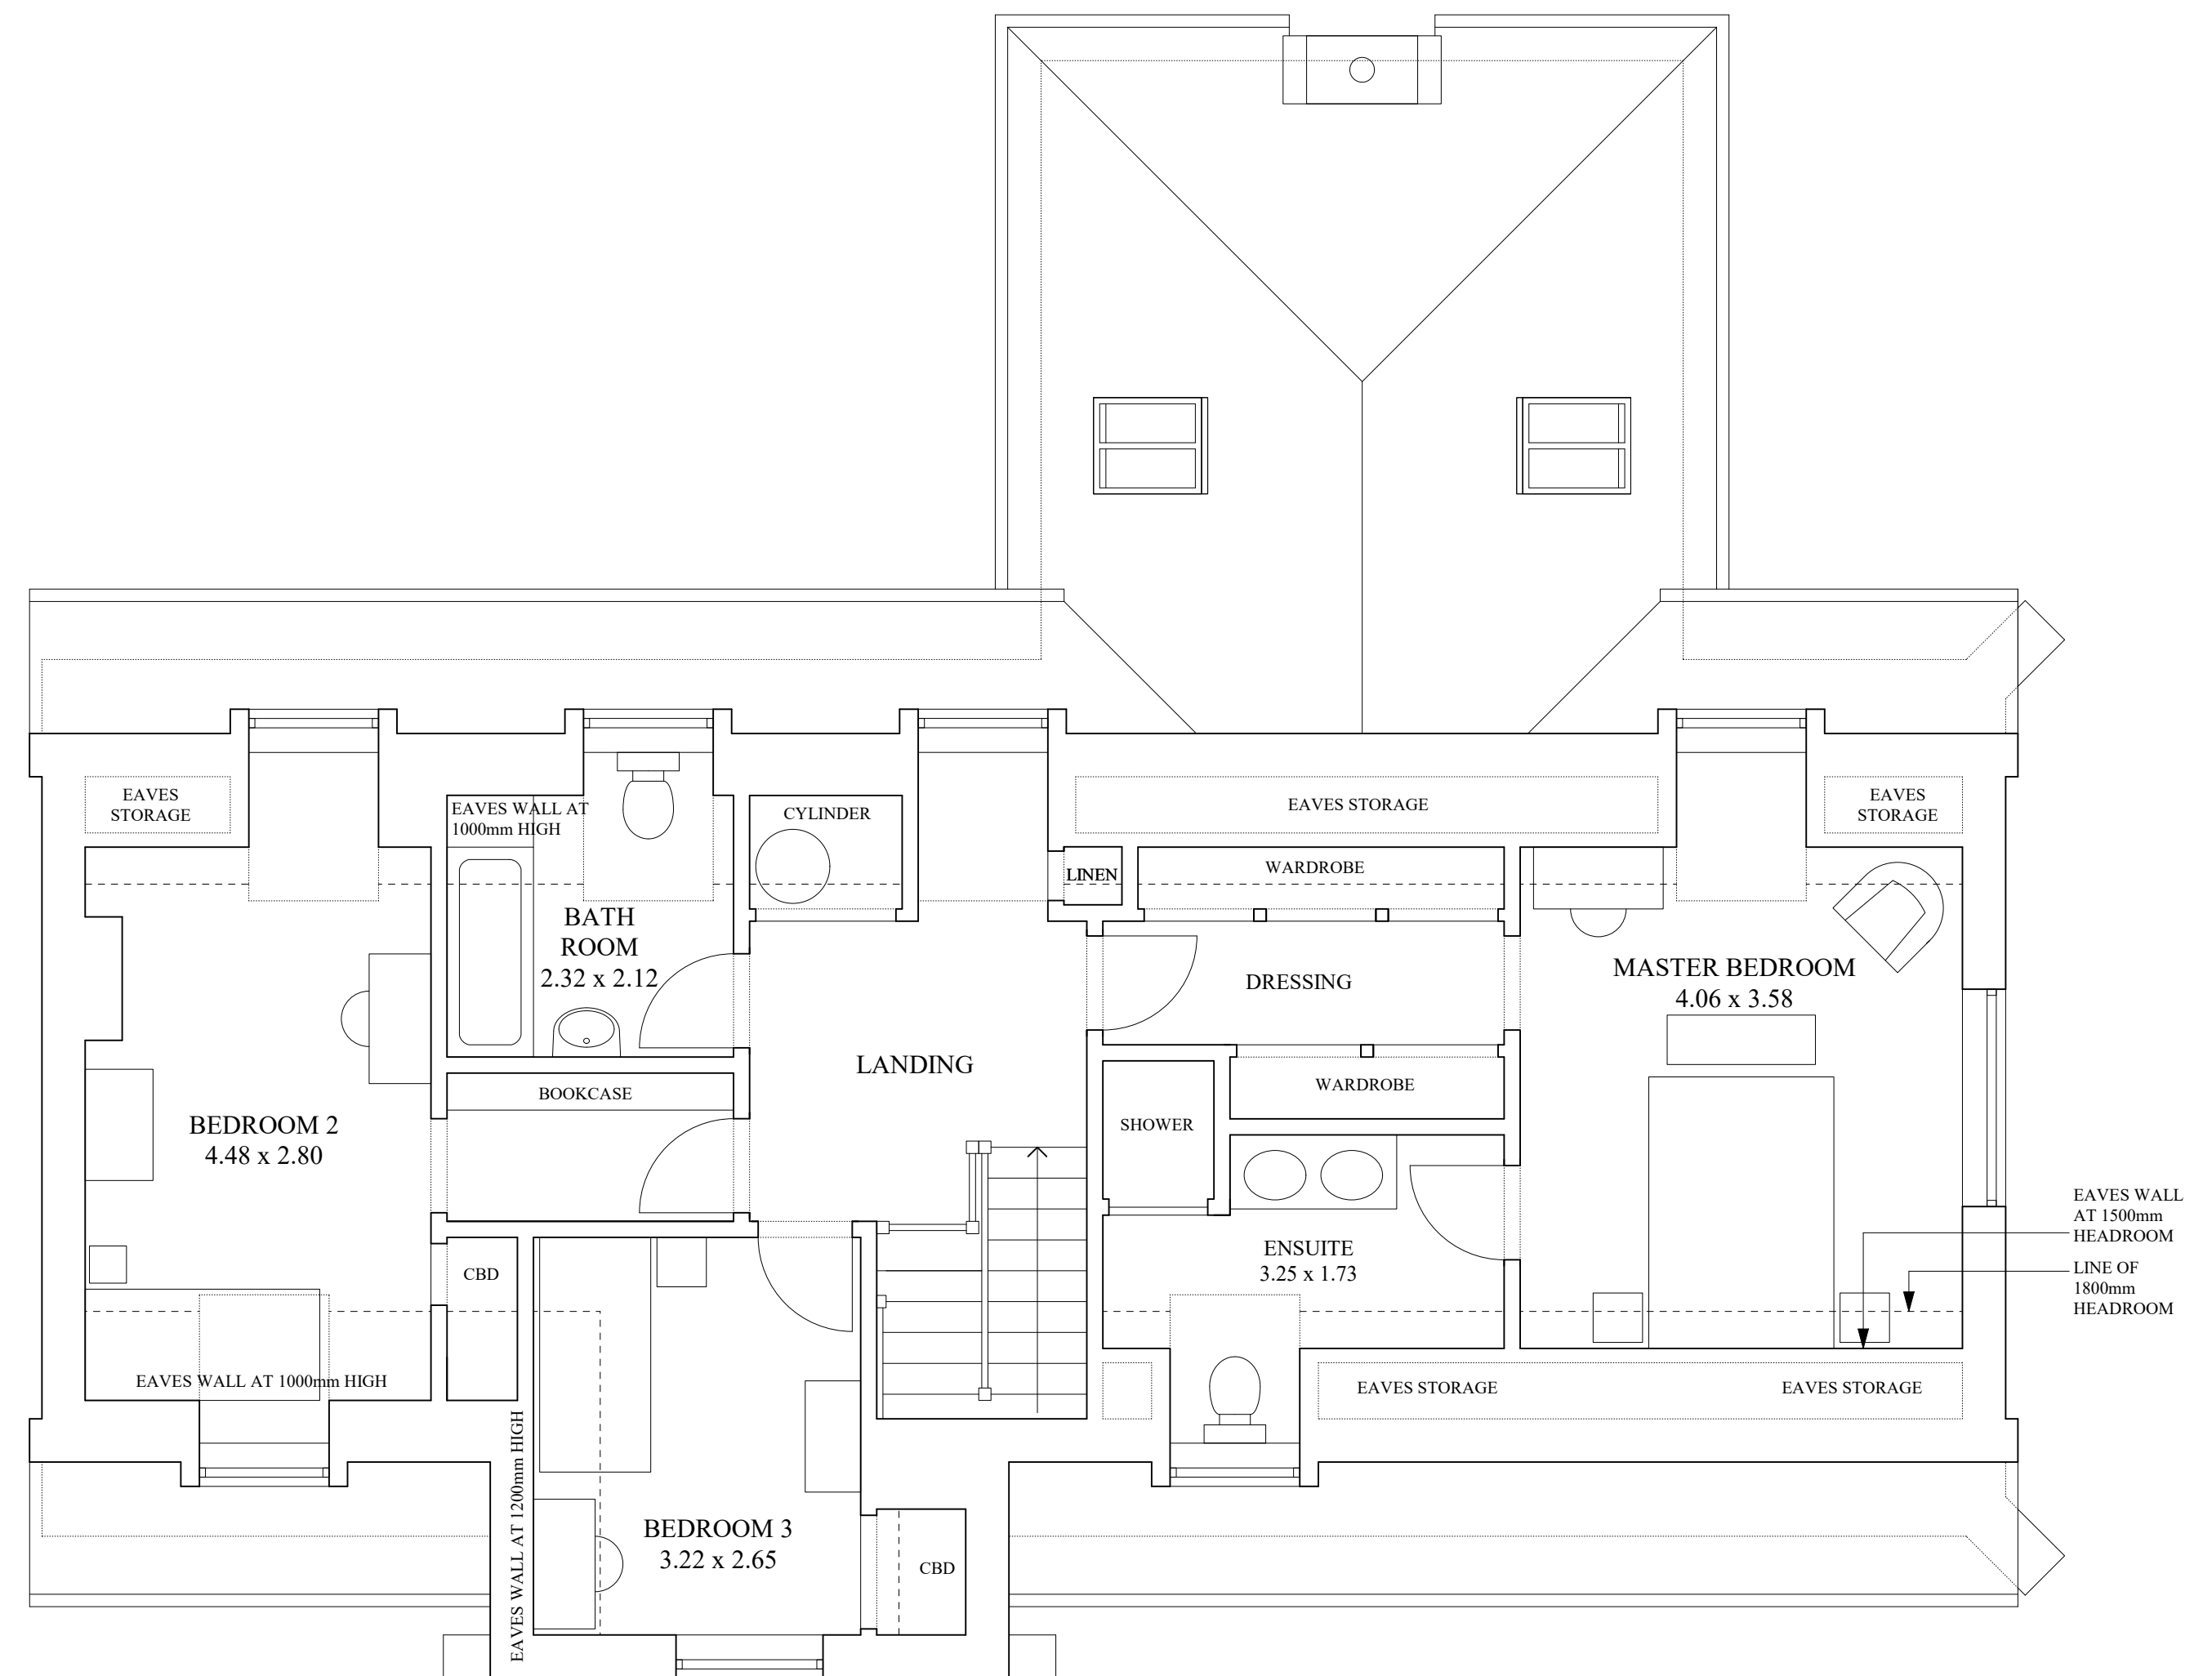

FIRST FLOOR PLAN

102 LYE GREEN, UPPER WESTWOOD

PROPOSED FLOOR PLANS - 1:50 @ A1

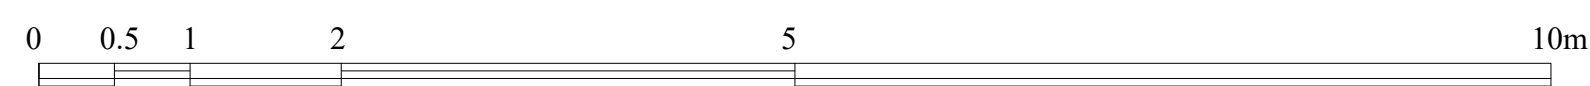

THE CONTENTS OF THIS DRAWING ARE FOR THE PURPOSES OF ACHIEVING PLANNING PERMISSION ONLY