No responsibility is taken for measurements scaled off this drawing, unless otherwise stated. Use for reference purposes only.

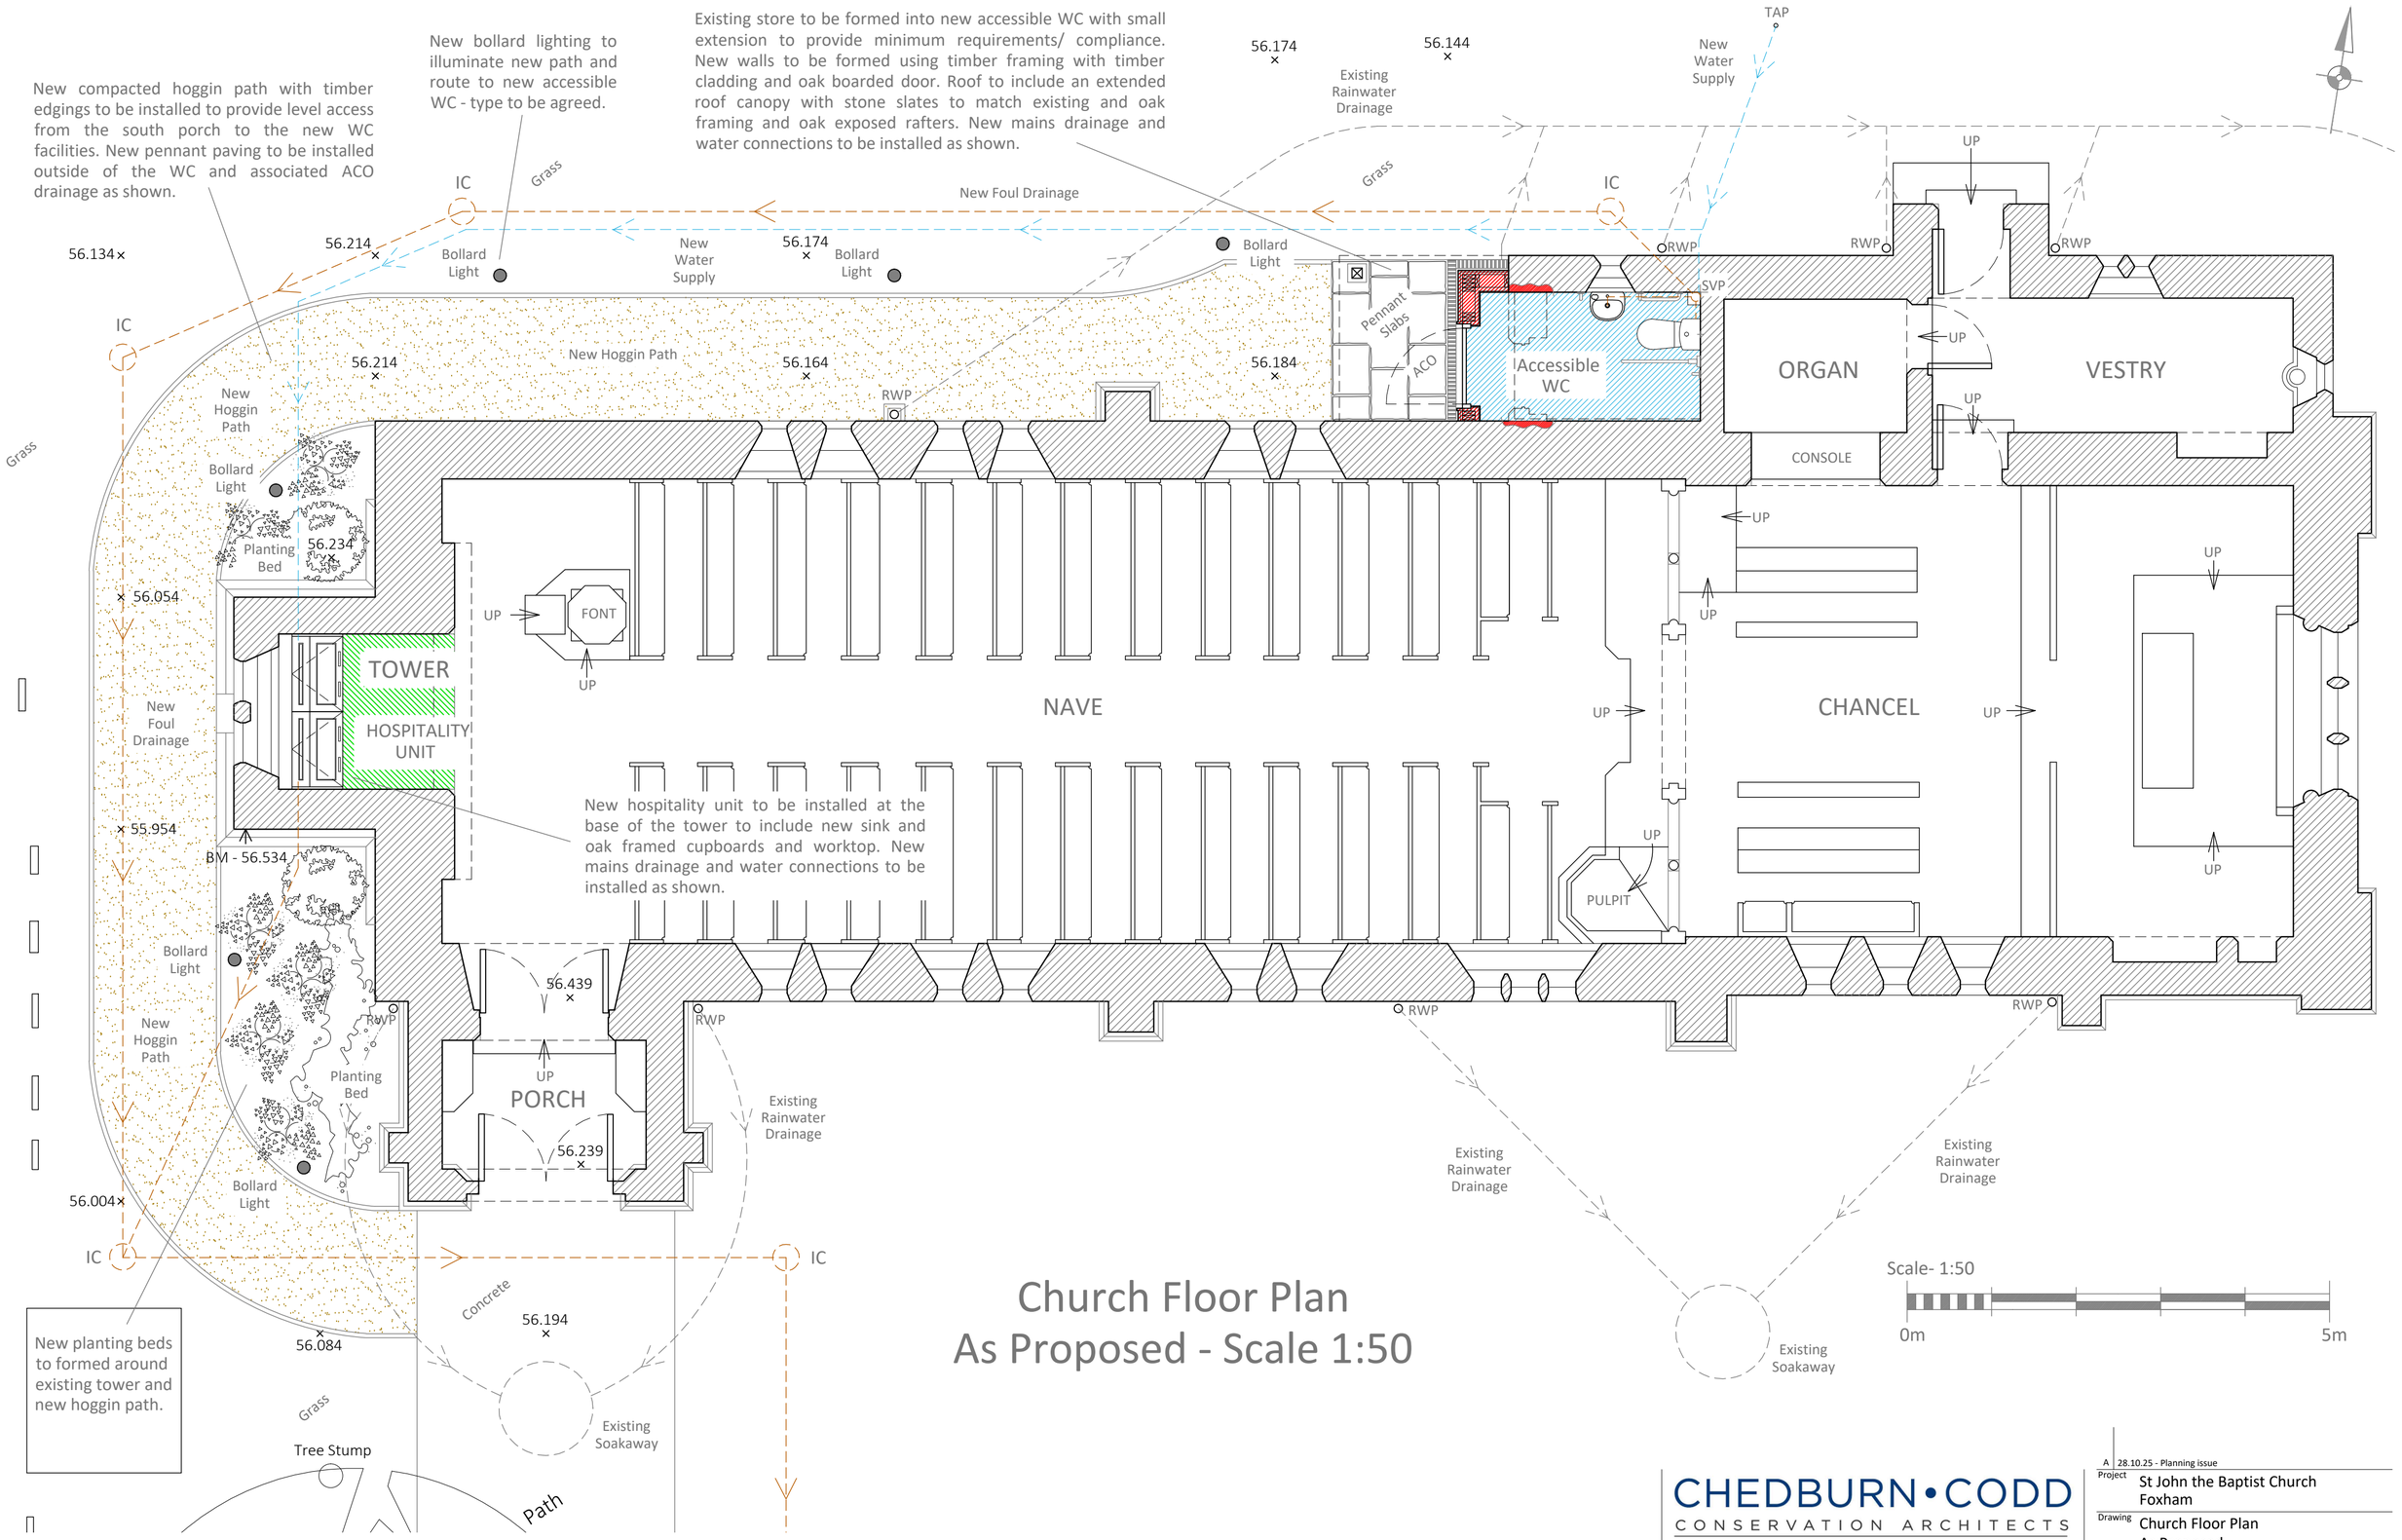

Church Floor Plan
As Proposed - Scale 1:50

St John the Baptist Church
Foxham

As Proposed

CHEDBURN•CODD
CONSERVATION ARCHITECTS
Historic Building Consultants
Glove Factory Studios, 1 Brook Lane, Holt,
Bradford-on-Avon, Wiltshire BA14 6RL
T: 01225 859999 www.chedburn.com e: chedburn@chedburn.com

A	28.10.25 - Planning issue
Project	St John the Baptist Church Foxham
Drawing	Church Floor Plan As Proposed
Stage	Planning
Drawing No.	2208/20a
Scale	1:50 @ A2
Date	Oct 2025