


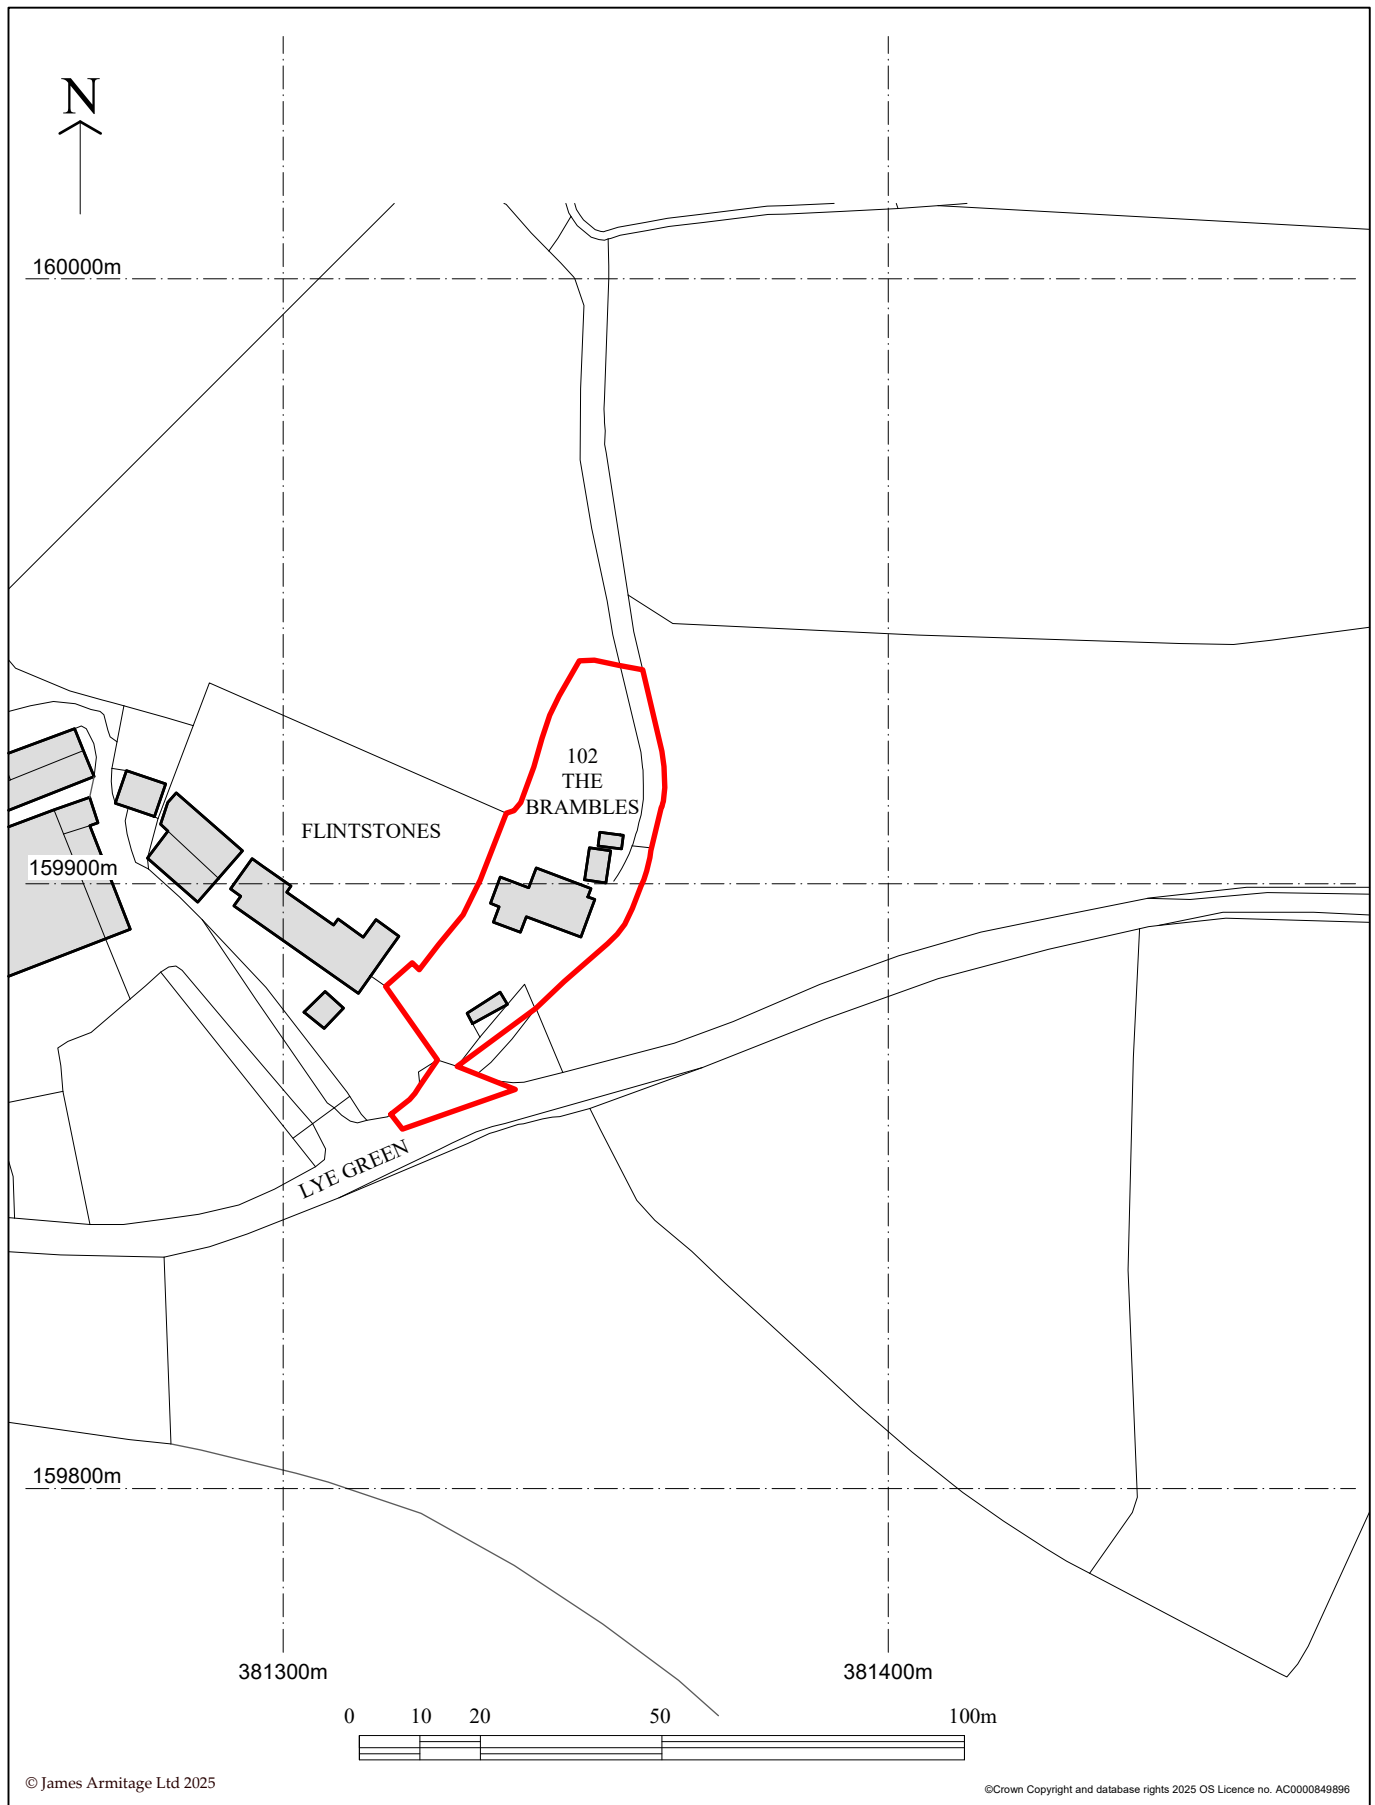

**JA** JAMES ARMITAGE  
ARCHITECTS & URBAN DESIGNERS

THE BRAMBLES  
LYE GREEN  
LOCATION PLAN 1:1250 @ A4

LGW  
PL-01  
13.10.25