


NOTES:
THIS DRAWING IS COPYRIGHT OF THE ARCHITECTS AND
MUST NOT BE USED WITHOUT THEIR PERMISSION. ALL
DIMENSIONS TO BE CHECKED ON SITE. DISCREPANCIES AND
OMISSIONS TO BE REPORTED IMMEDIATELY TO THE
ARCHITECT.

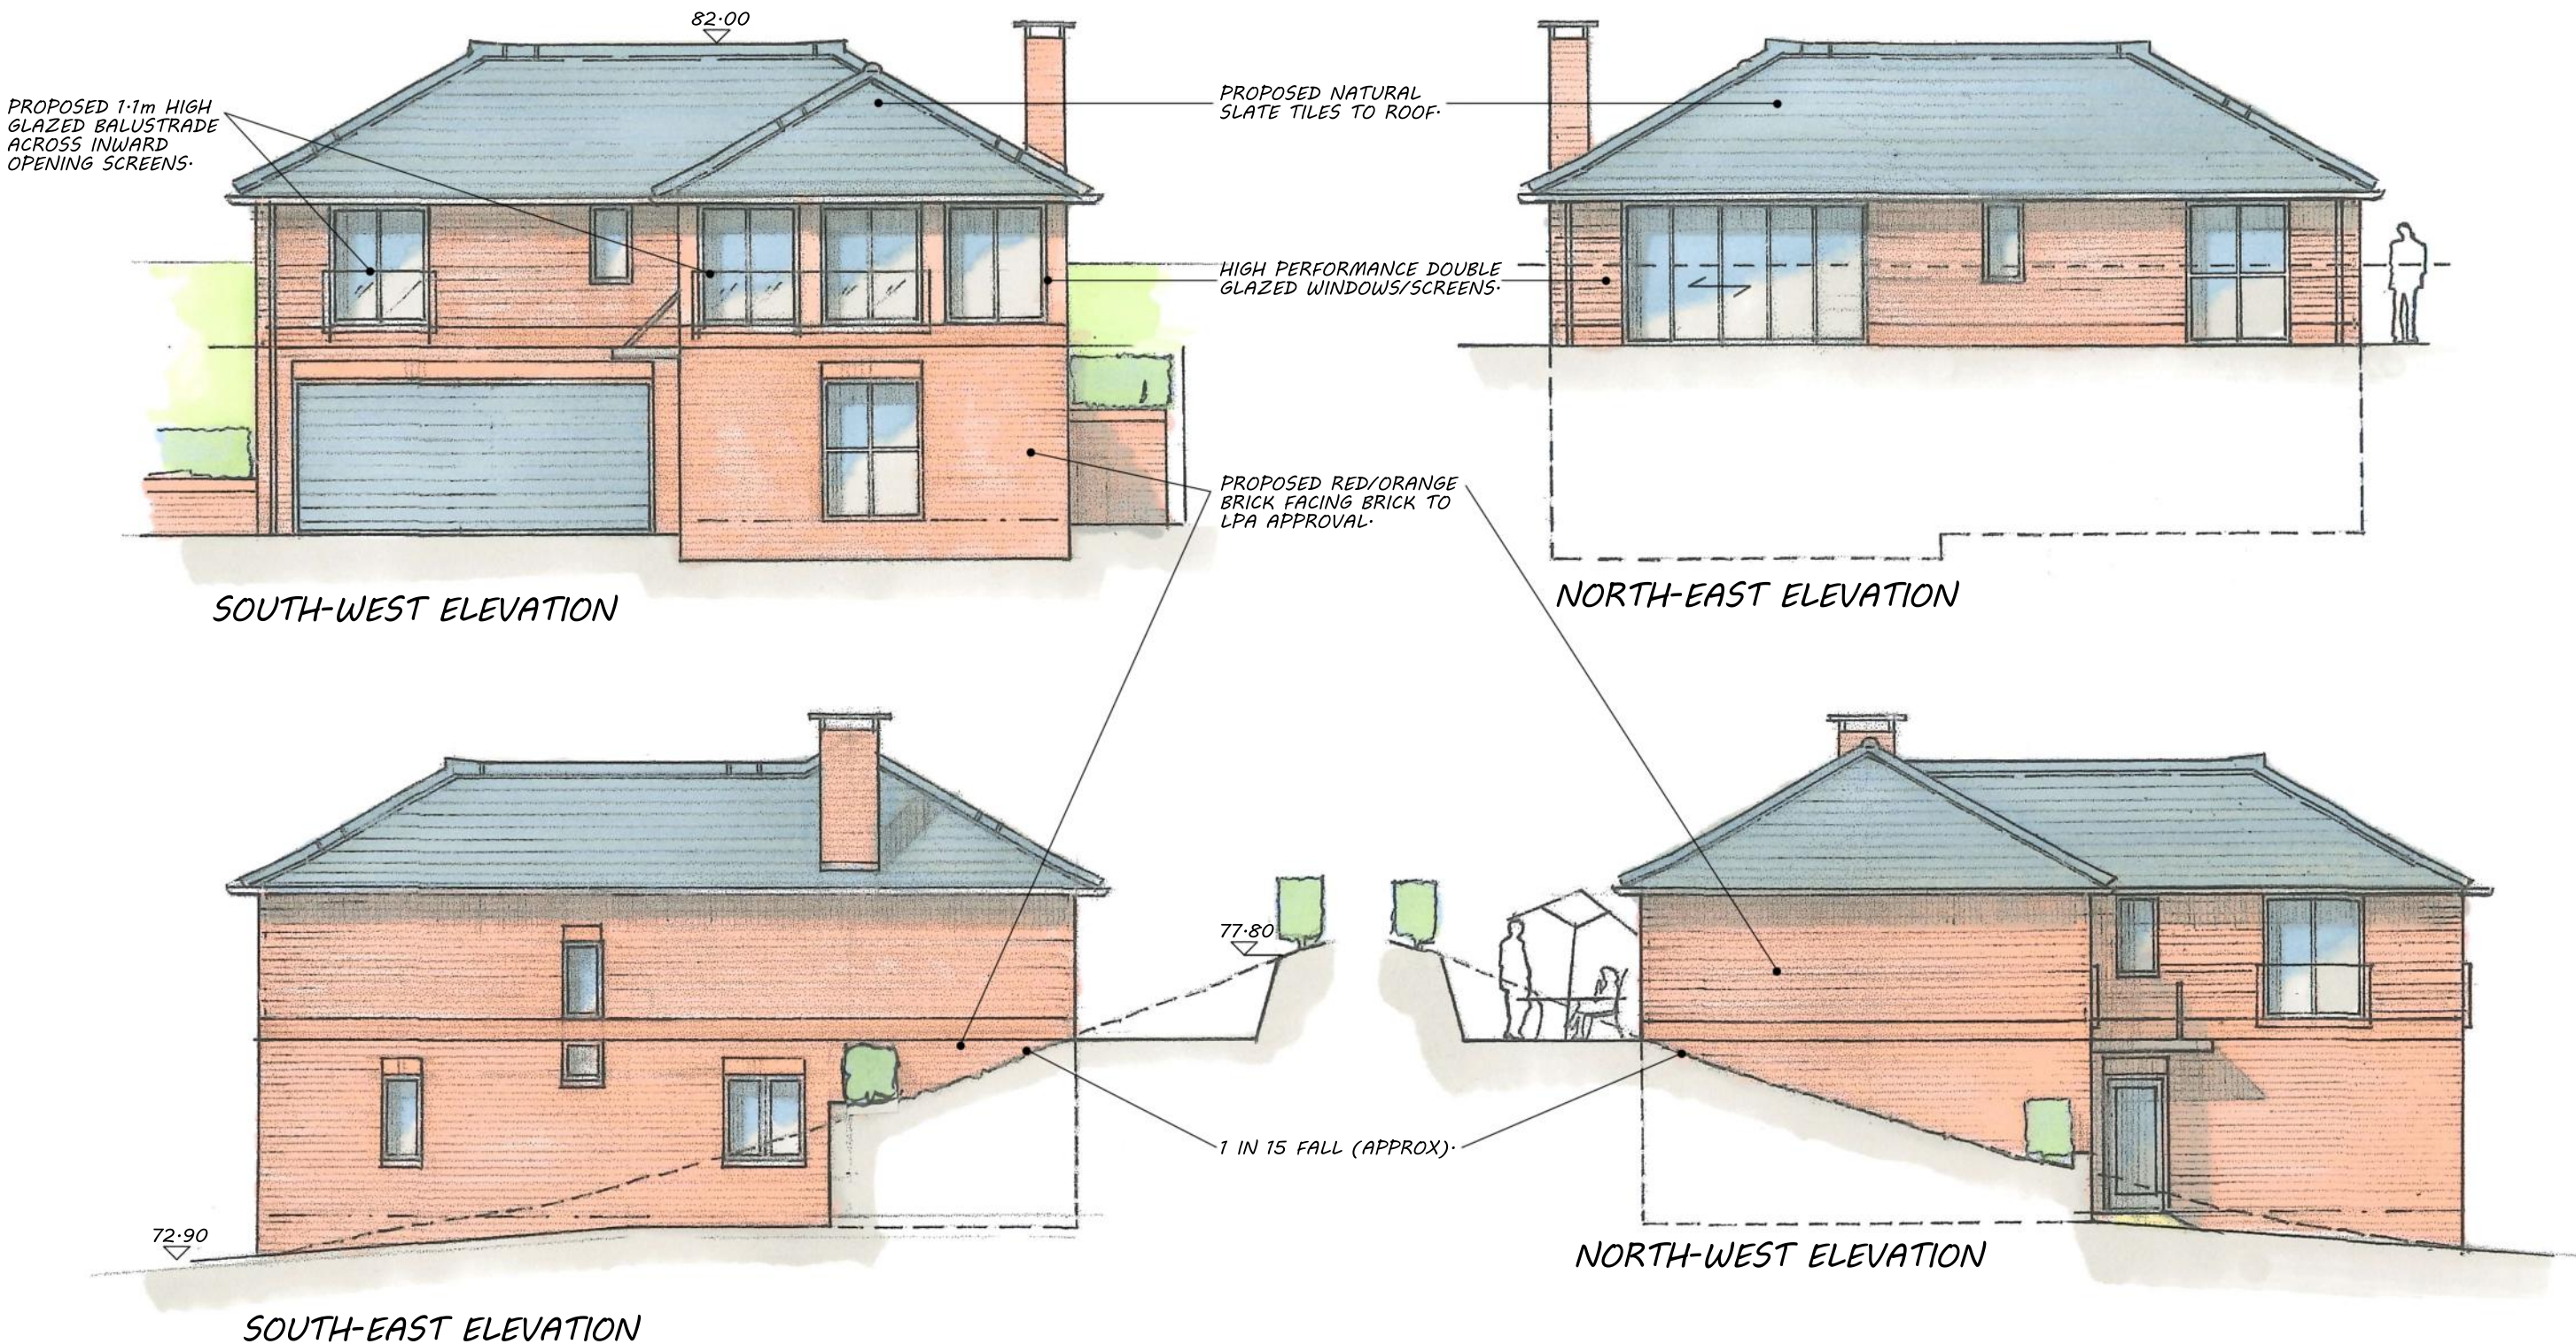

PLOT 2

REV B - BRICK COLOUR AMENDED - 27/01/25
REV A - GARAGE DOOR AMENDED TO DOUBLE - 30/05/24
WIDTH.
DWG. NO. 20/3332/204 B

PROPOSAL FOR 3 NEW HOUSES TO REAR OF PORTON HOTEL, PORTON
PROPOSED PLOT 2 ELEVATIONS, SCALE 1:100 @ A3, © R.R.P.L, JULY 2023.