


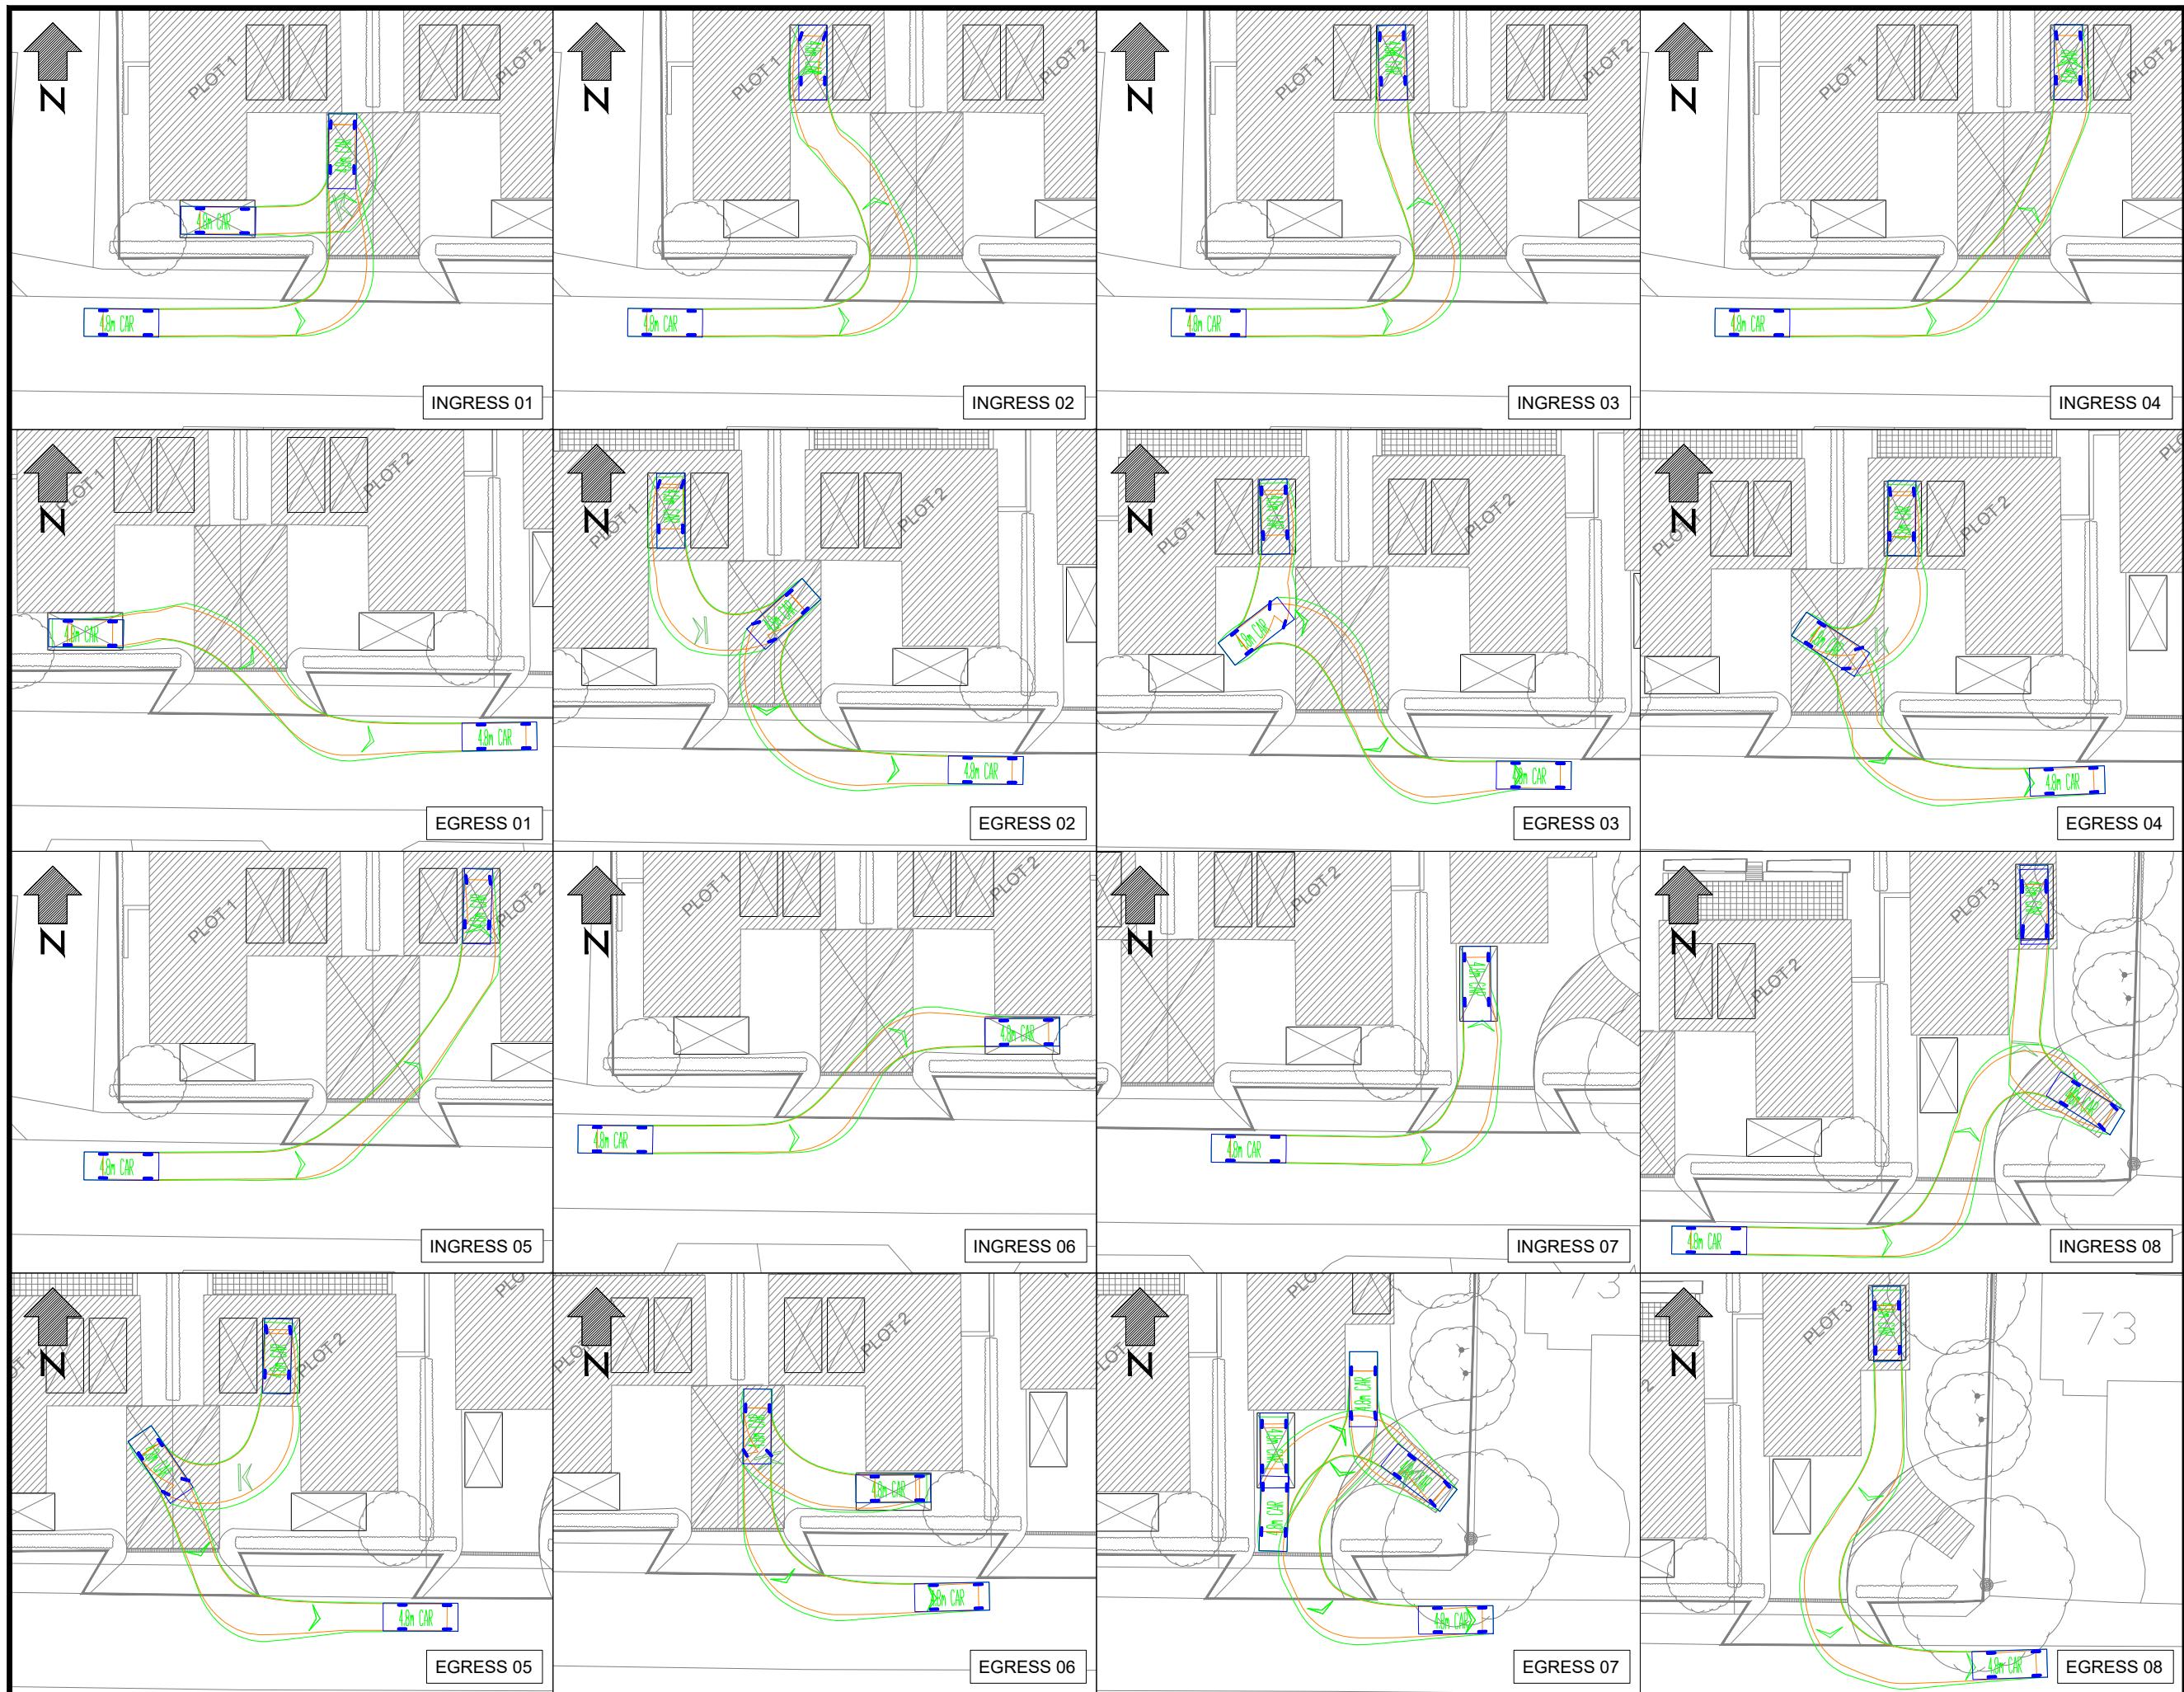

VEHICLE DETAILS:

Green line shows body
Orange line shows axle/wheels

4.8m CAR
Overall Length 4800mm
Overall Width 1793mm
Overall Body Height 1502mm
Min Body Ground Clearance 287mm
Track Width 1700mm
Lock-to-lock time 4.00s
Curb to Curb Turning Radius 4950mm

Design speed 16kph for all Forward movements
Design speed 5kph for all Reverse movements

Client

 **Nick Culhane**
Highway Consultant

Project

RESIDENTIAL DEVELOPMENT AT
PORTON HOTEL

Drawing Title

SWEPT PATH TRACKING

Drawing Status

FOR INFORMATION

Date	Scale	Size
MAY 2024	1:200	A1
Drawing No.	Rev	
NJC-001	-	