
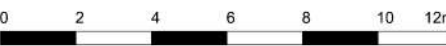


NOTES:
THIS DRAWING IS COPYRIGHT OF THE ARCHITECTS AND
MUST NOT BE USED WITHOUT THEIR PERMISSION. ALL
DIMENSIONS TO BE CHECKED ON SITE. DISCREPANCIES AND
OMISSIONS TO BE REPORTED IMMEDIATELY TO THE
ARCHITECT.

KEY

- EXISTING TREE
- PROPOSED TREE
- TREE TO BE REMOVED
- ROOT PROTECTION AREA
- NO DIG AREA
- SITE BOUNDARY

relphross
partnership
architects

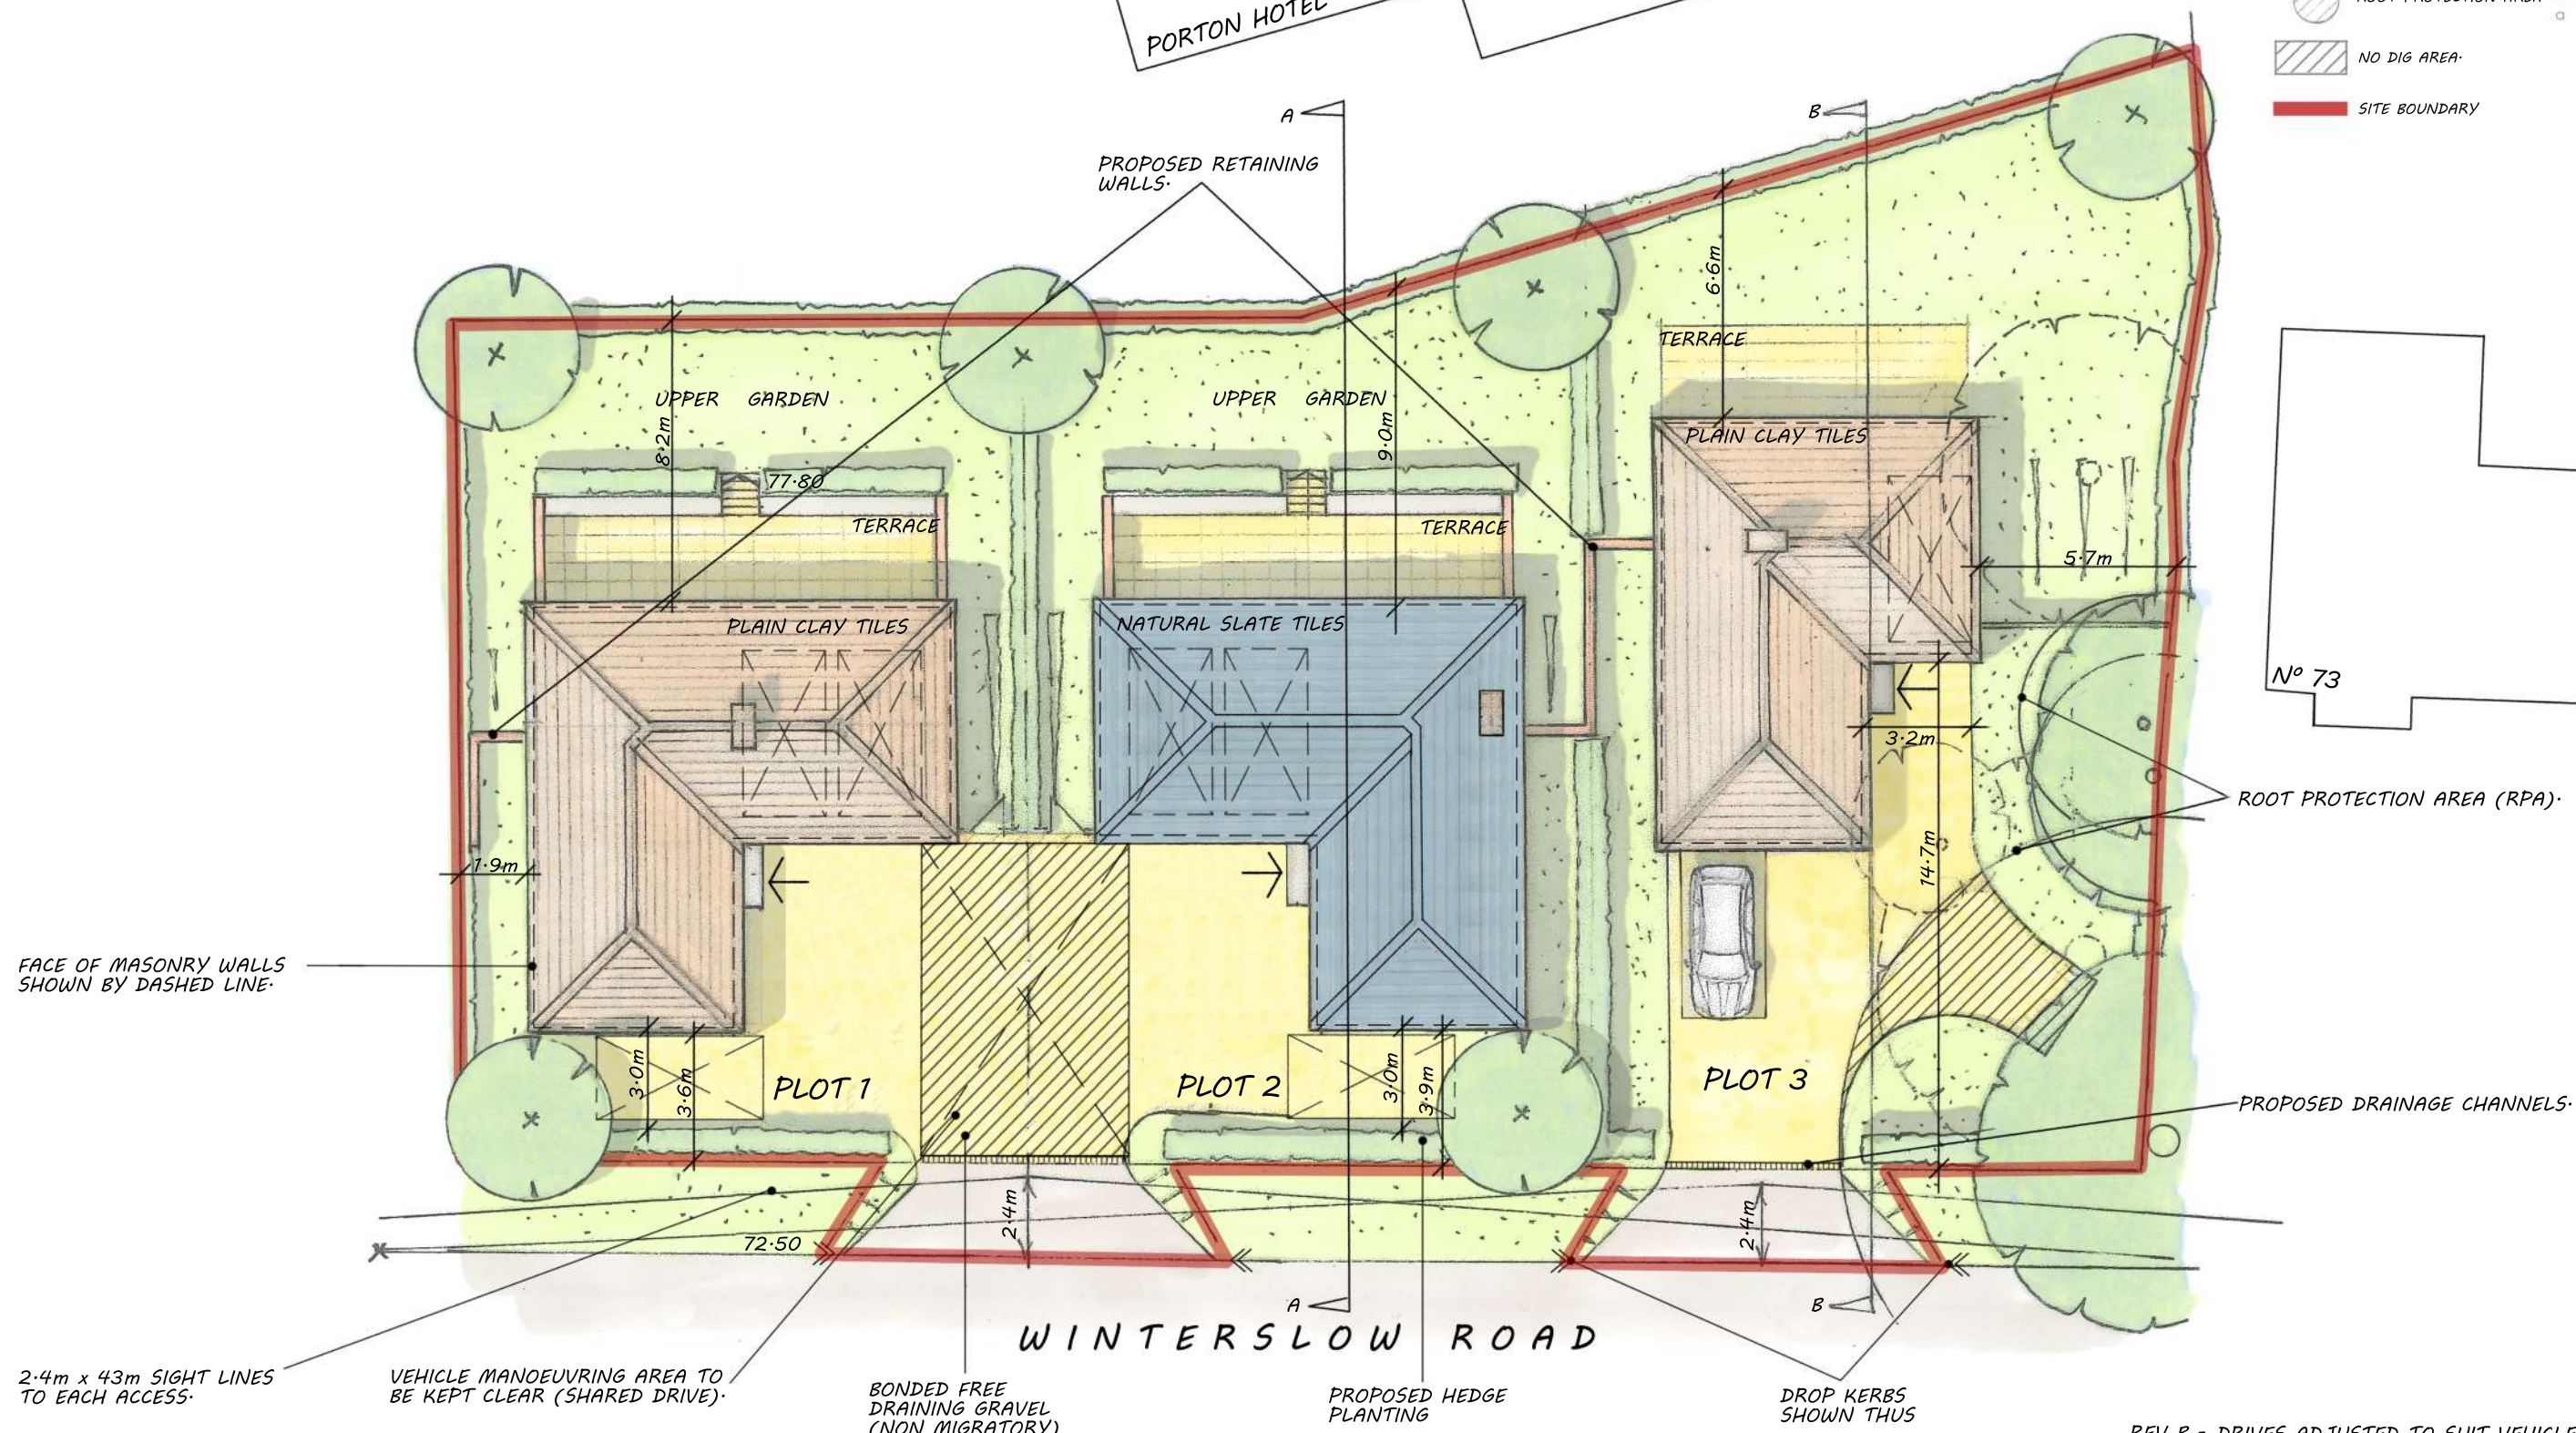

Scale 1:100 @ A1 - 1:200 @ A3

SEE NICK CULHANE HIGHWAY
CONSULTANT VEHICLE MANOEUVRING
DIAGRAMS FOR MANOEUVRING PATHS.

REV B - DRIVES ADJUSTED TO SUIT VEHICLE - 30/05/24
TRACING.
REV A - DRAWING AMENDED TO COMMENTS - 03/10/23
DWG. NO. 20/3332/200 B

PROPOSAL FOR 3 NEW HOUSES TO REAR OF PORTON HOTEL, PORTON
PROPOSED PLANS, SECTION & PRINCIPAL ELEVATIONS, SCALE 1:200 @ A3, © R.R.P.L, JUNE 2023.