
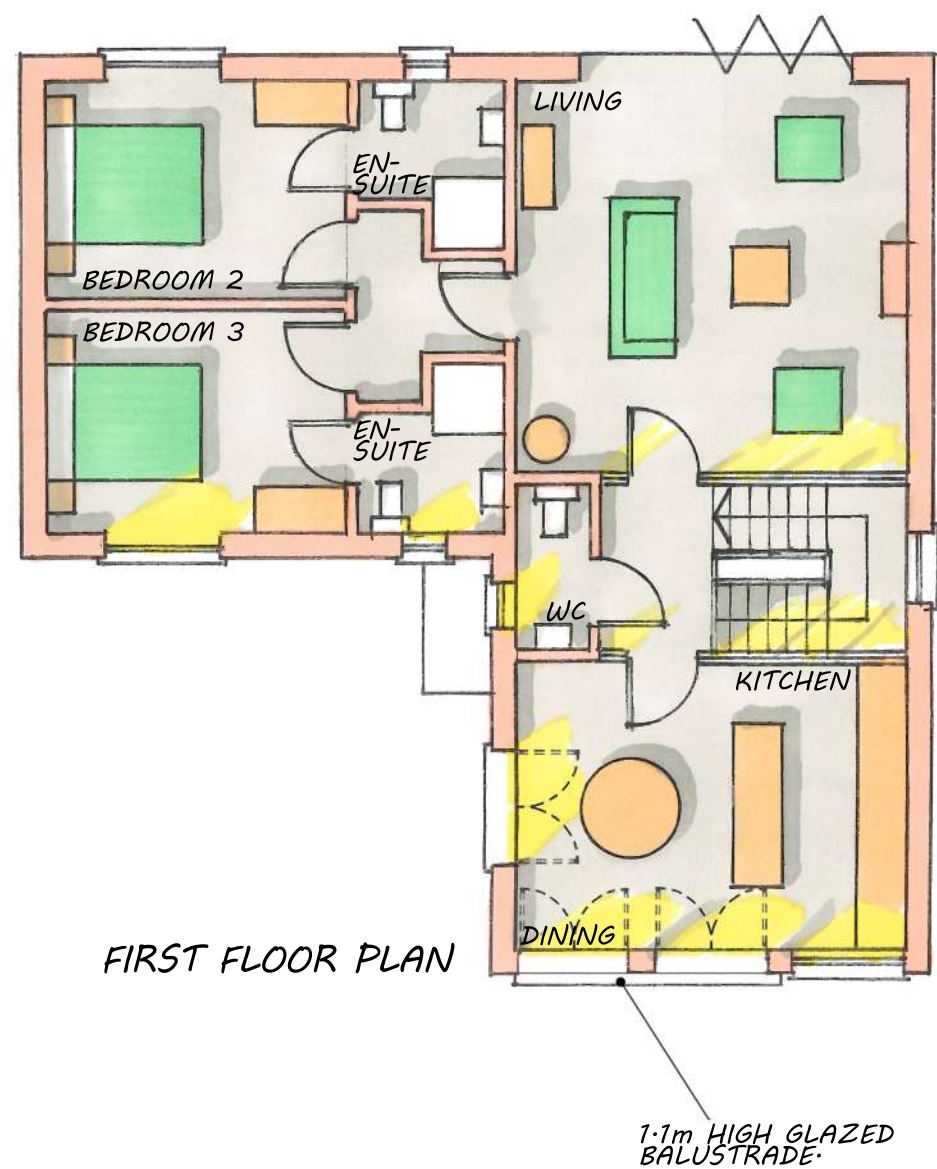


NOTES:
THIS DRAWING IS COPYRIGHT OF THE ARCHITECTS AND
MUST NOT BE USED WITHOUT THEIR PERMISSION. ALL
DIMENSIONS TO BE CHECKED ON SITE. DISCREPANCIES AND
OMISSIONS TO BE REPORTED IMMEDIATELY TO THE
ARCHITECT.

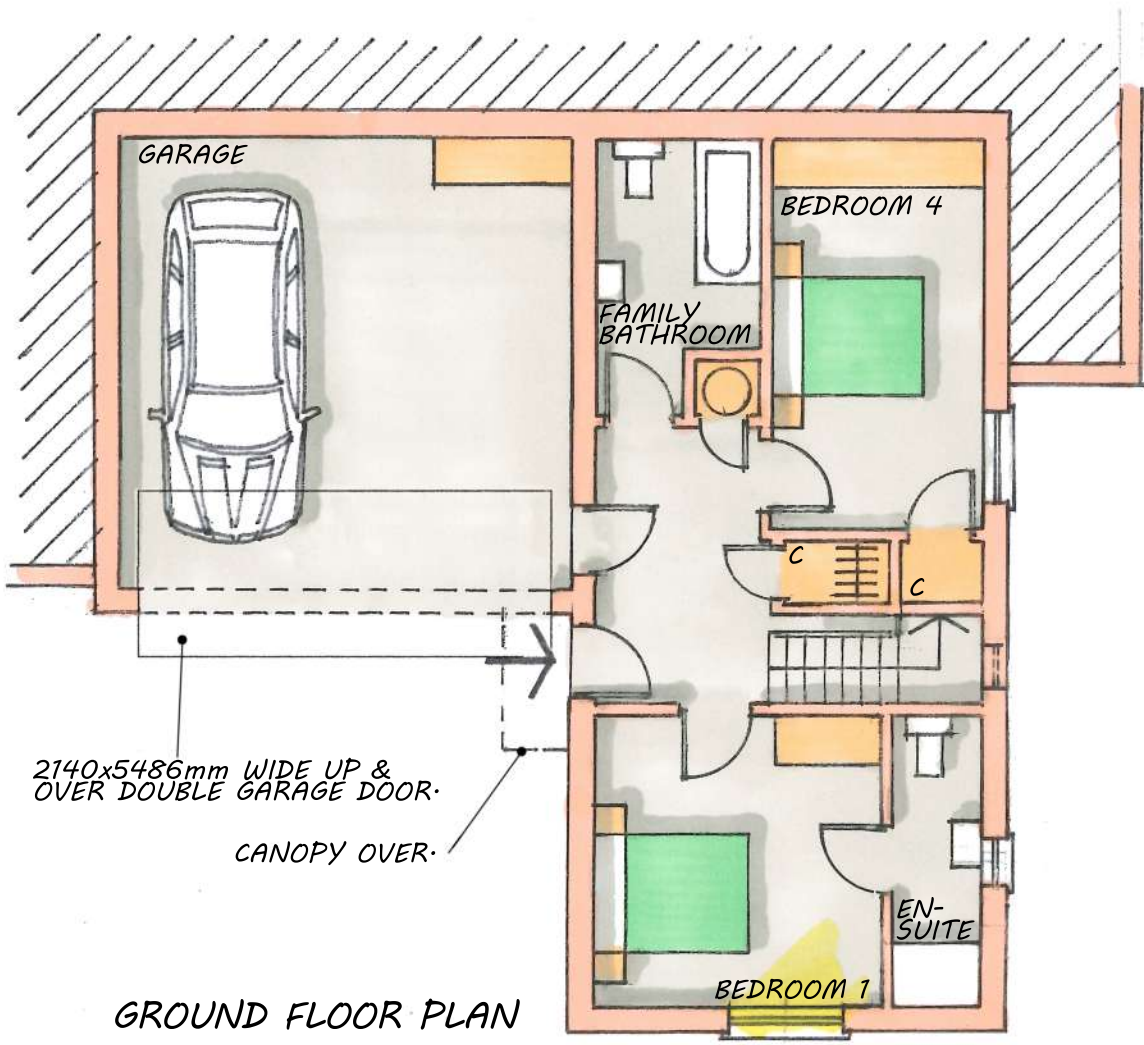

PLOT 2

REV B - GARAGE DOOR AMENDED TO DOUBLE 30/05/24
WIDTH.
REV A - DRAWING AMENDED TO COMMENTS - 03/10/23
DWG. NO. 20/3332/203 B

PROPOSAL FOR 3 NEW HOUSES TO REAR OF PORTON HOTEL, PORTON
PROPOSED PLOT 2 PLANS, SCALE 1:100 @ A3, © R.R.P.L, JULY 2023.