

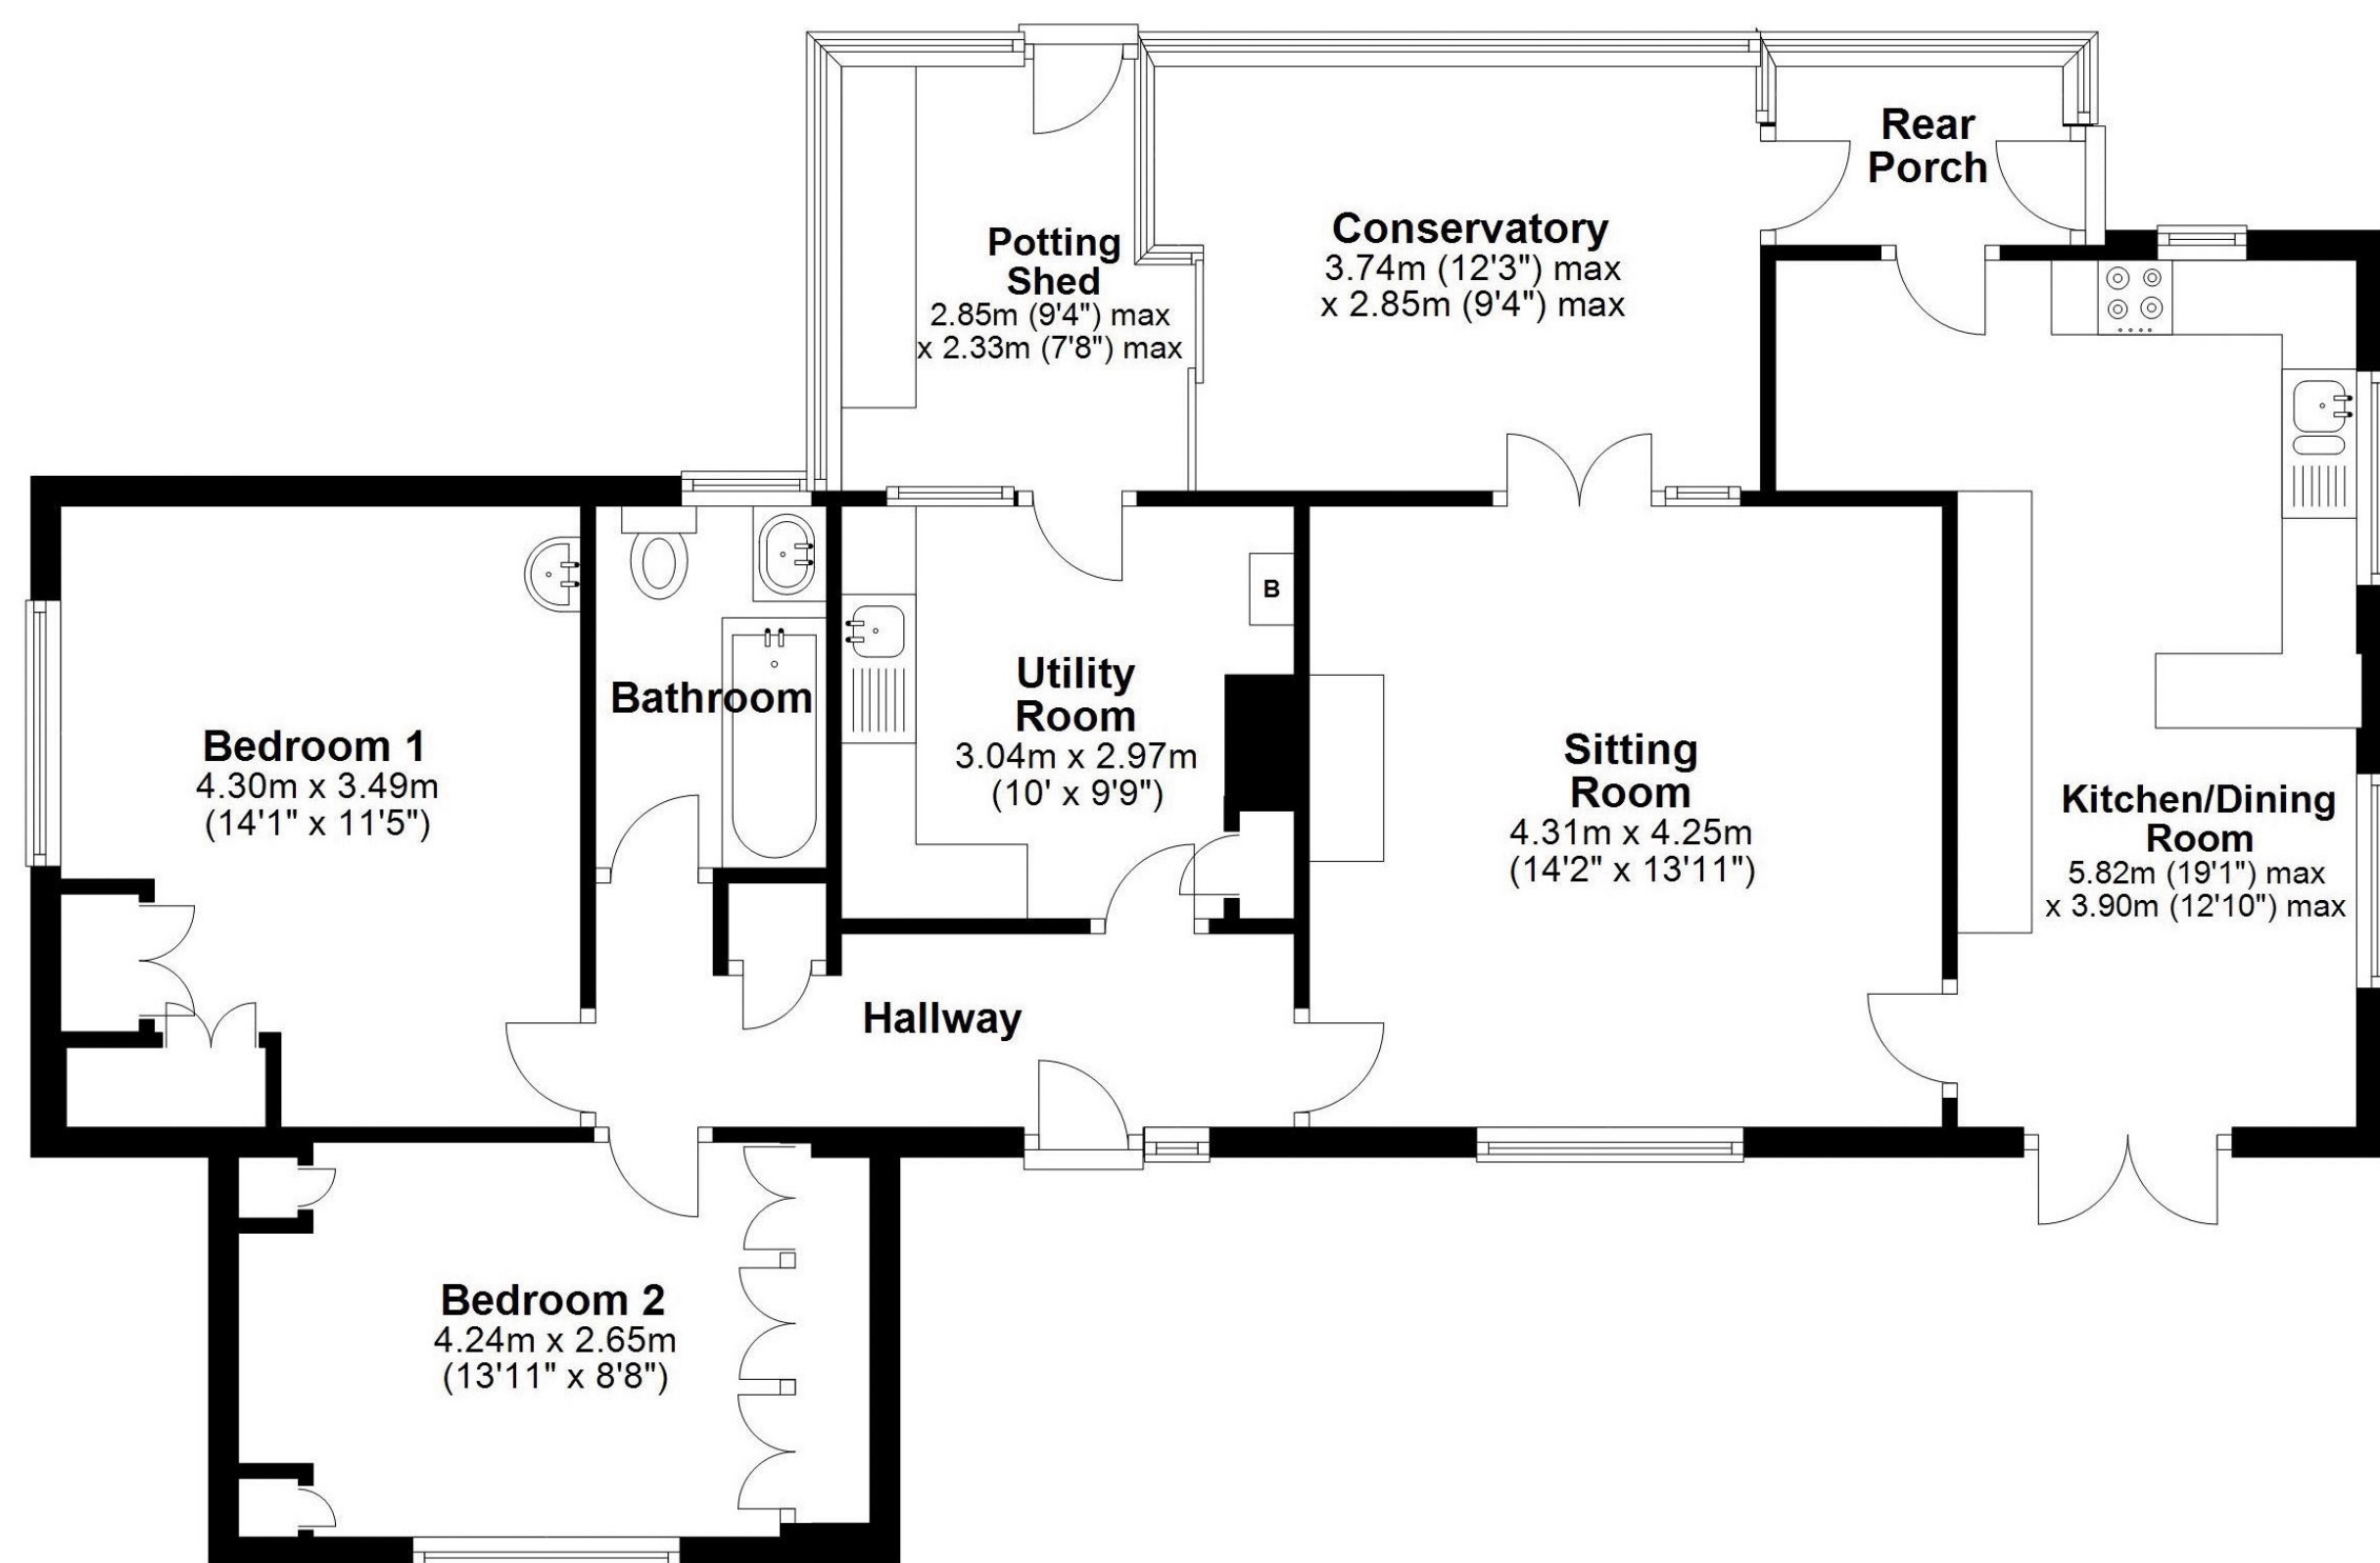


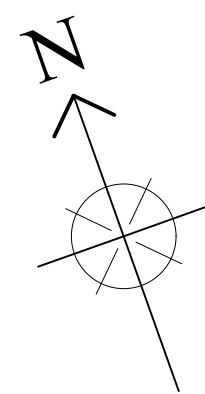


FLOOR PLAN

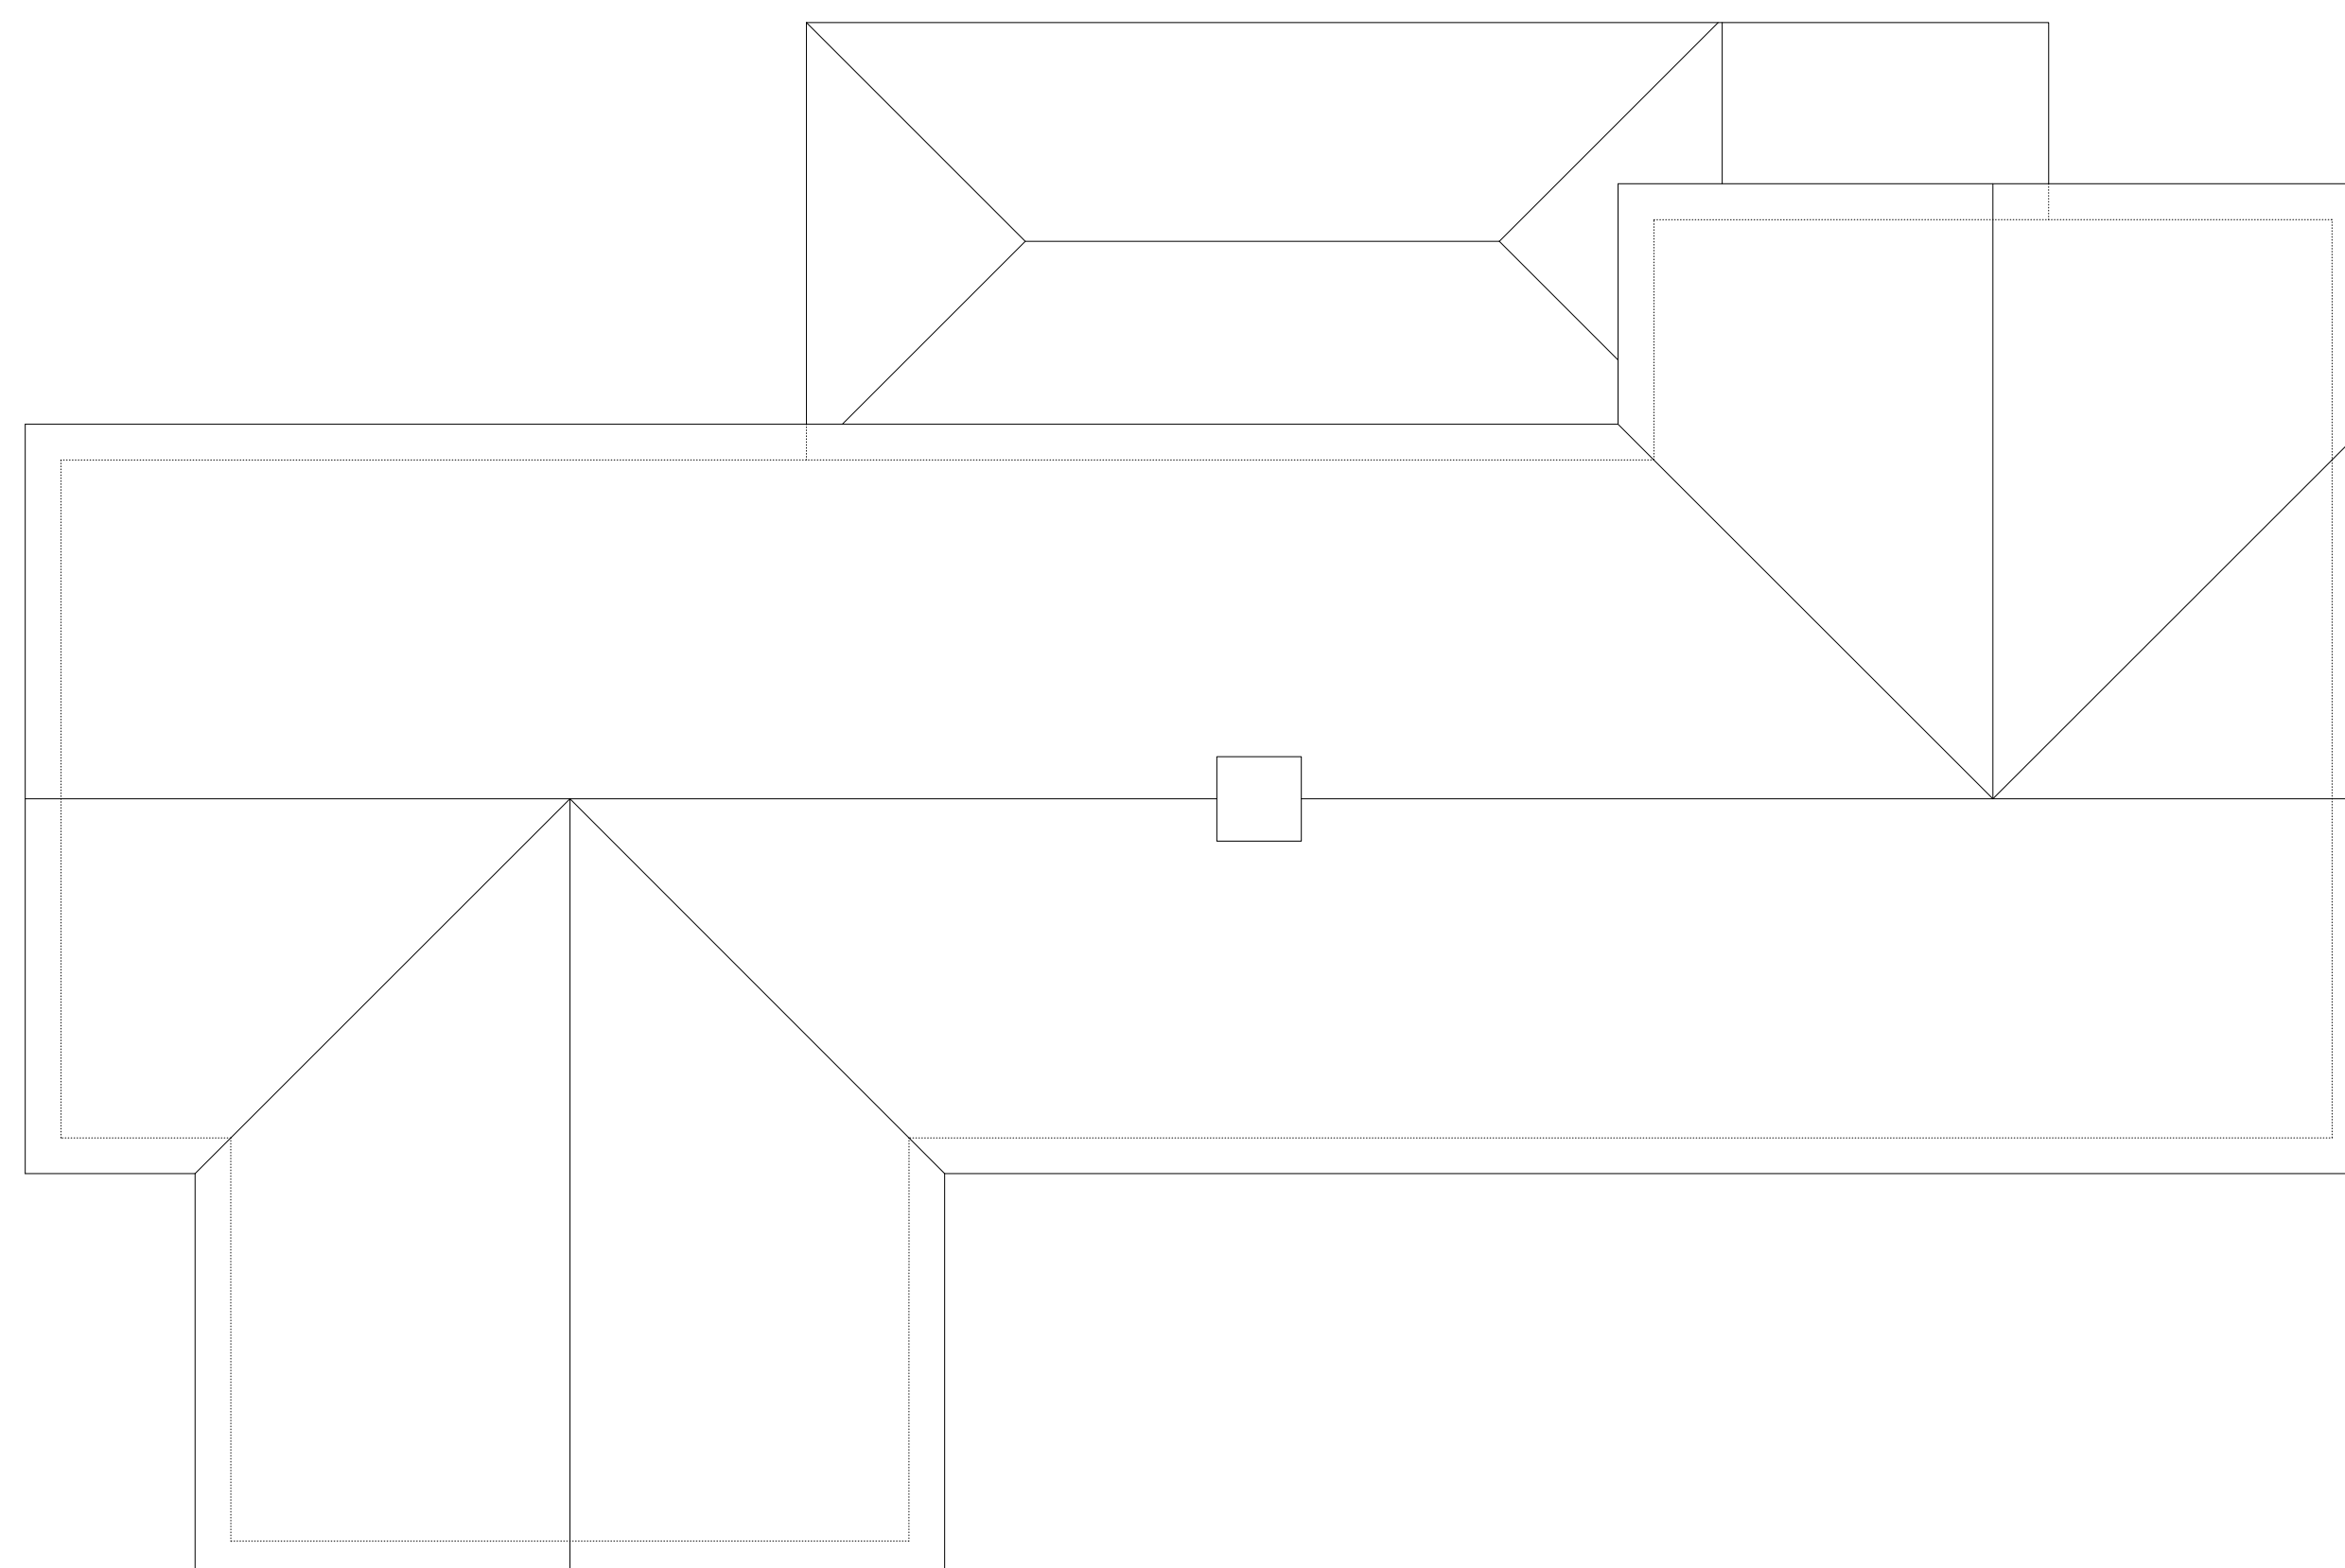

ROOF PLAN

102 LYE GREEN, UPPER WESTWOOD

EXISTING HOUSE PLANS - 1:50 @ A1

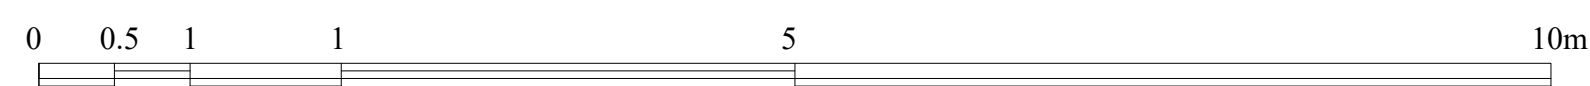

THE CONTENTS OF THIS DRAWING ARE FOR THE PURPOSES OF ACHIEVING PLANNING PERMISSION ONLY