
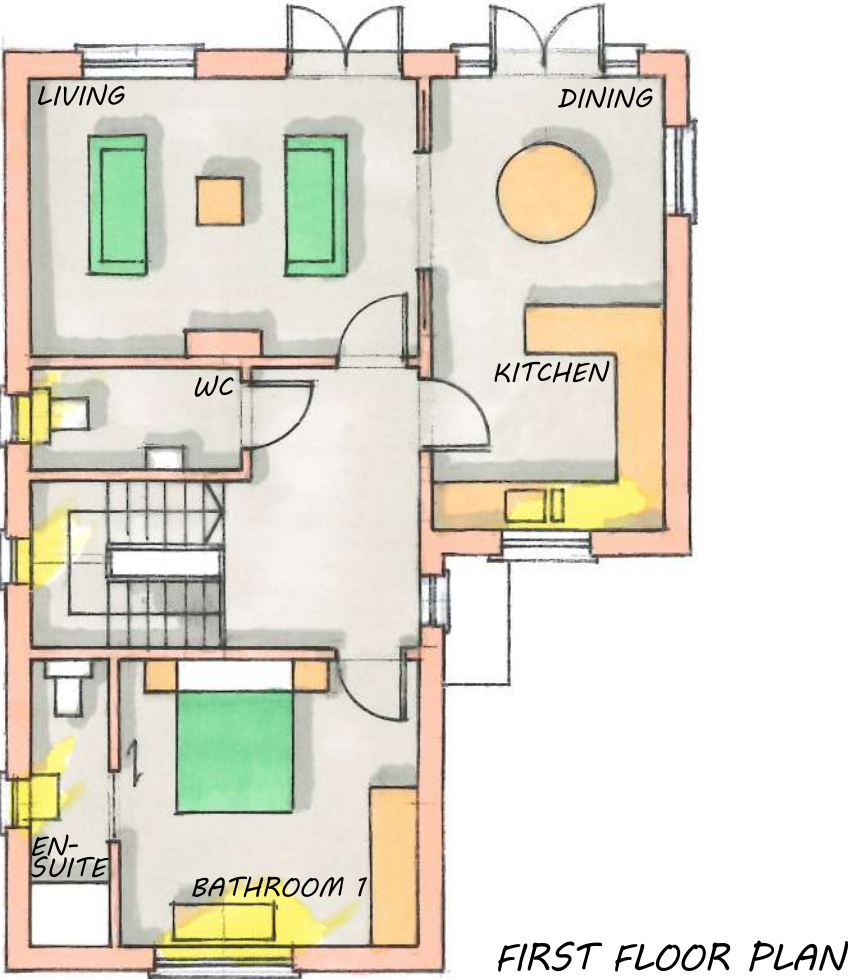


NOTES:  
THIS DRAWING IS COPYRIGHT OF THE ARCHITECTS AND  
MUST NOT BE USED WITHOUT THEIR PERMISSION. ALL  
DIMENSIONS TO BE CHECKED ON SITE. DISCREPANCIES AND  
OMISSIONS TO BE REPORTED IMMEDIATELY TO THE  
ARCHITECT.

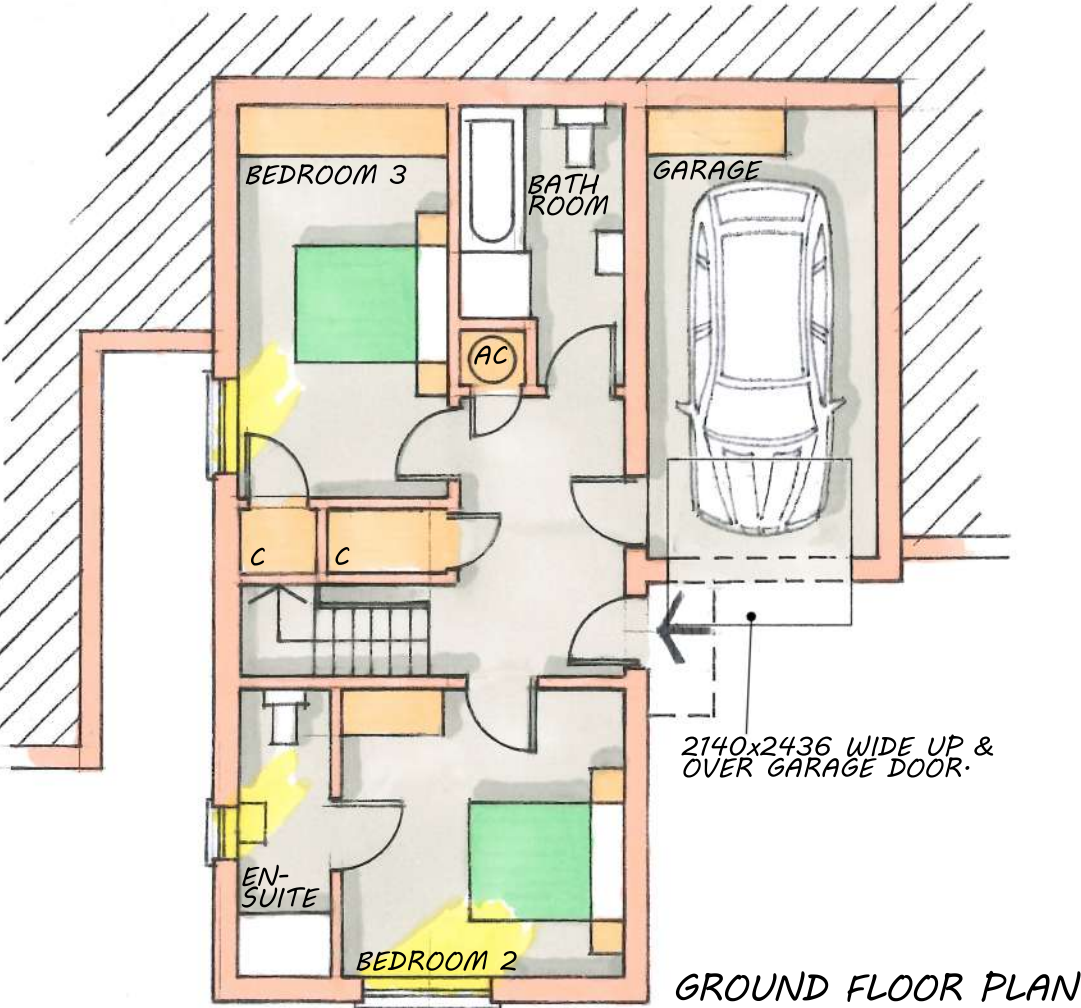

PLOT 3

PROPOSAL FOR 3 NEW HOUSES TO REAR OF PORTON HOTEL, PORTON  
PROPOSED PLOT 3 PLANS, SCALE 1:100 @ A3, © R.R.P.L, JULY 2023.

REV B - GARAGE DOOR WIDENED - 30/05/24  
REV A - DRAWING AMENDED TO COMMENTS - 03/10/23  
DWG. NO. 20/3332/205 B