



FRONT (SOUTH) ELEVATION



EAST SIDE ELEVATION




REAR (NORTH) ELEVATION



WEST SIDE ELEVATION

102 LYE GREEN, UPPER WESTWOOD

PROPOSED ELEVATIONS - 1:50 @ A1

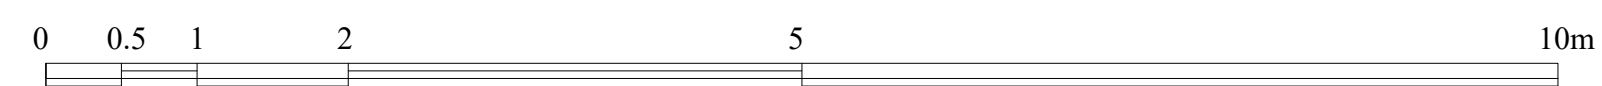

THE CONTENTS OF THIS DRAWING ARE FOR THE PURPOSES OF ACHIEVING PLANNING PERMISSION ONLY