
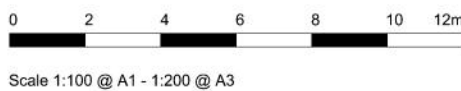
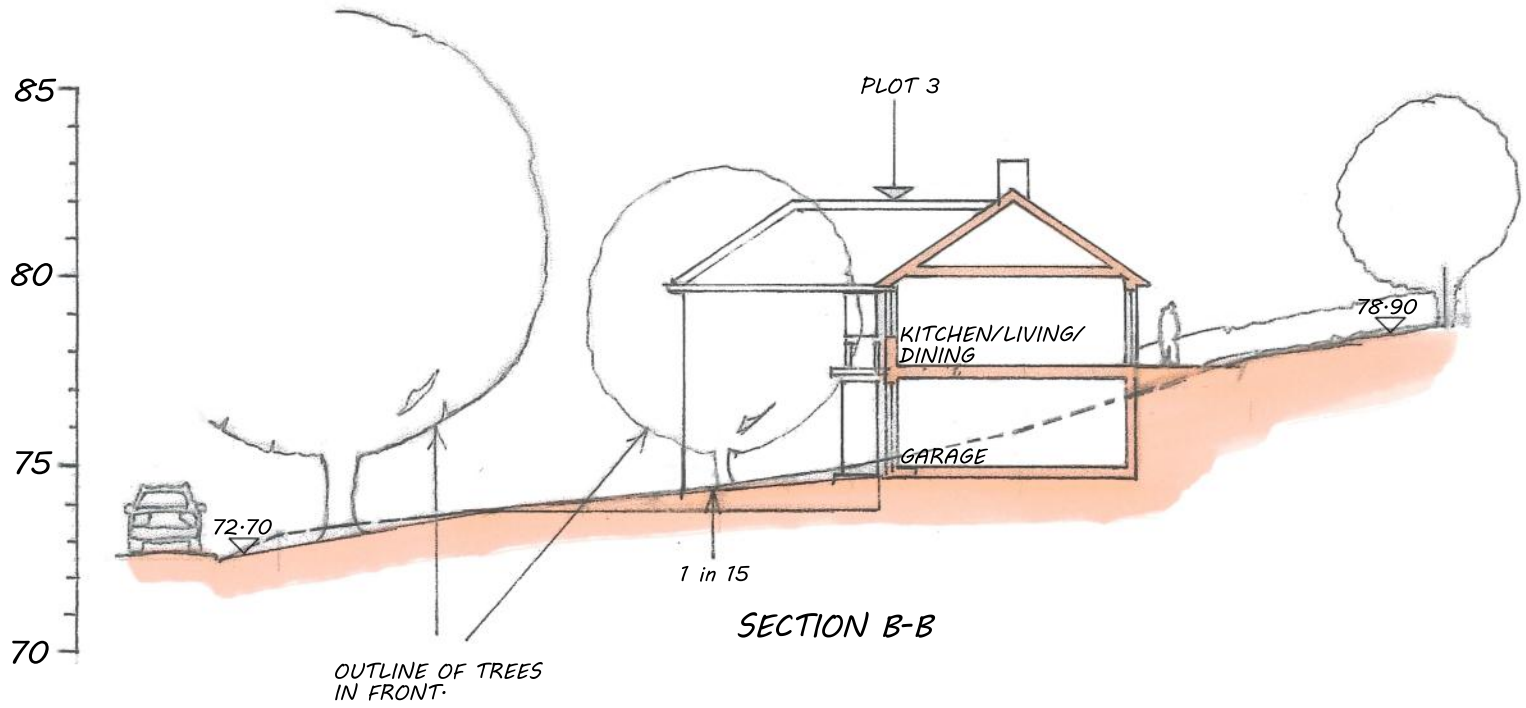


NOTES:
THIS DRAWING IS COPYRIGHT OF THE ARCHITECTS AND
MUST NOT BE USED WITHOUT THEIR PERMISSION. ALL
DIMENSIONS TO BE CHECKED ON SITE. DISCREPANCIES AND
OMISSIONS TO BE REPORTED IMMEDIATELY TO THE
ARCHITECT.

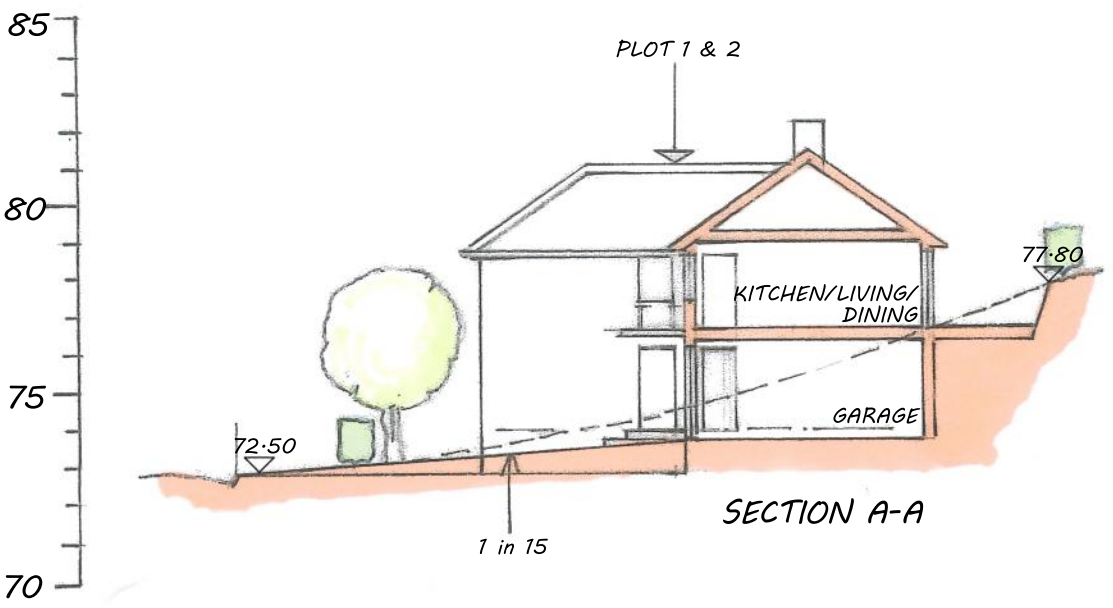

DWG. NO. 20/3332/208

PROPOSAL FOR 3 NEW HOUSES TO REAR OF PORTON HOTEL, PORTON
PROPOSED SECTION A-A & B-B, SCALE 1:200 @ A3, © R.R.P.L, JULY 2023.