

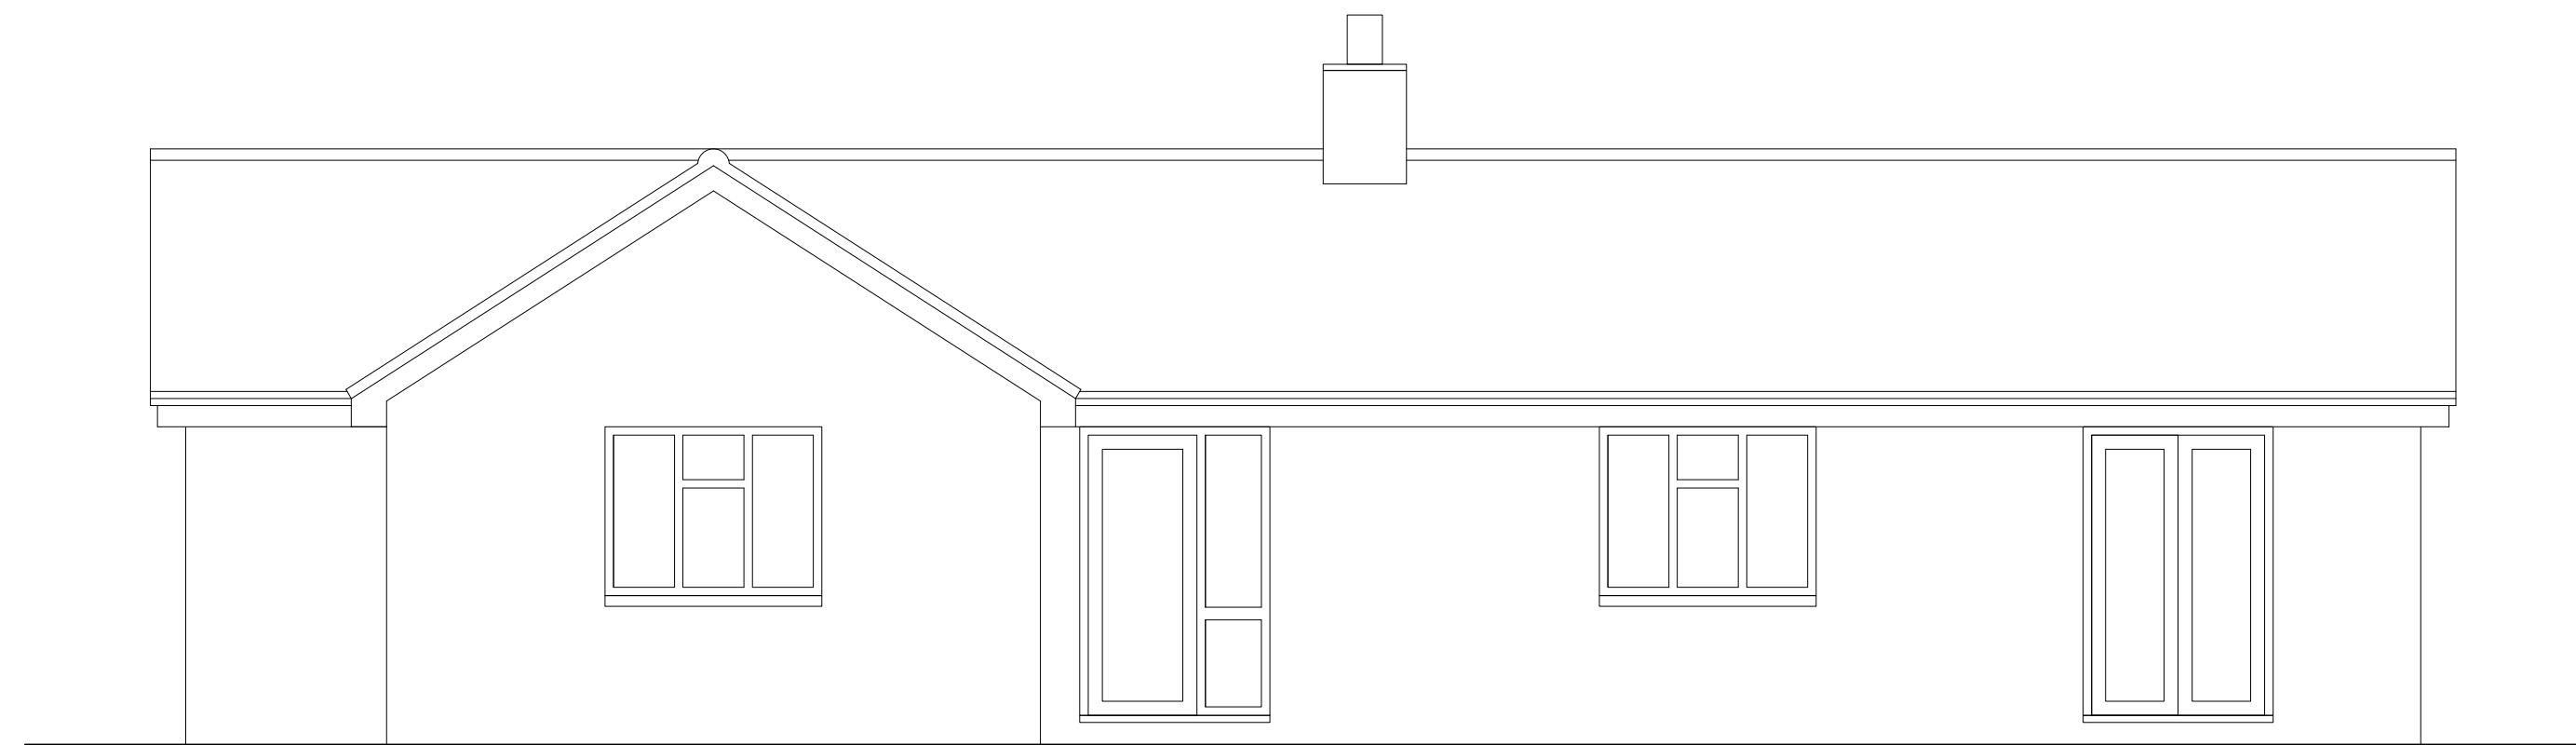


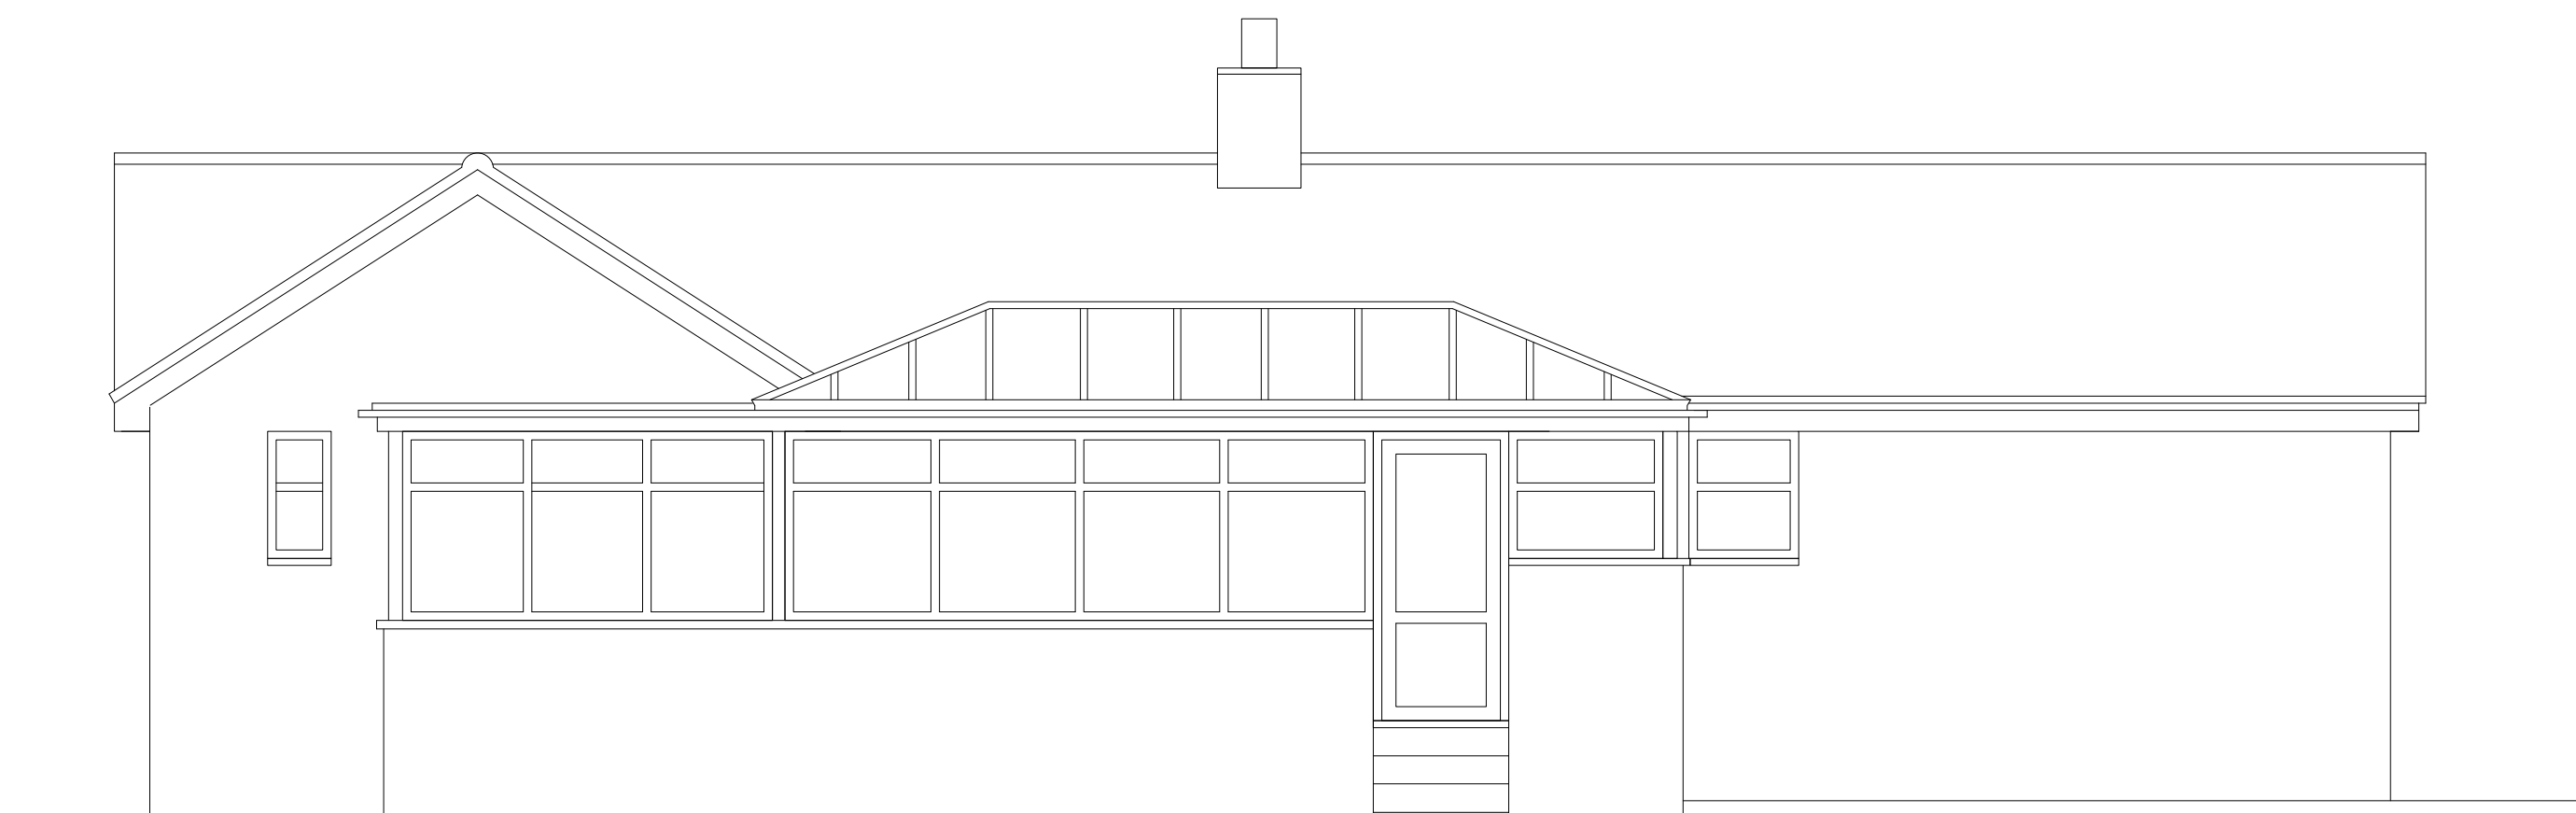


FRONT (SOUTH) ELEVATION

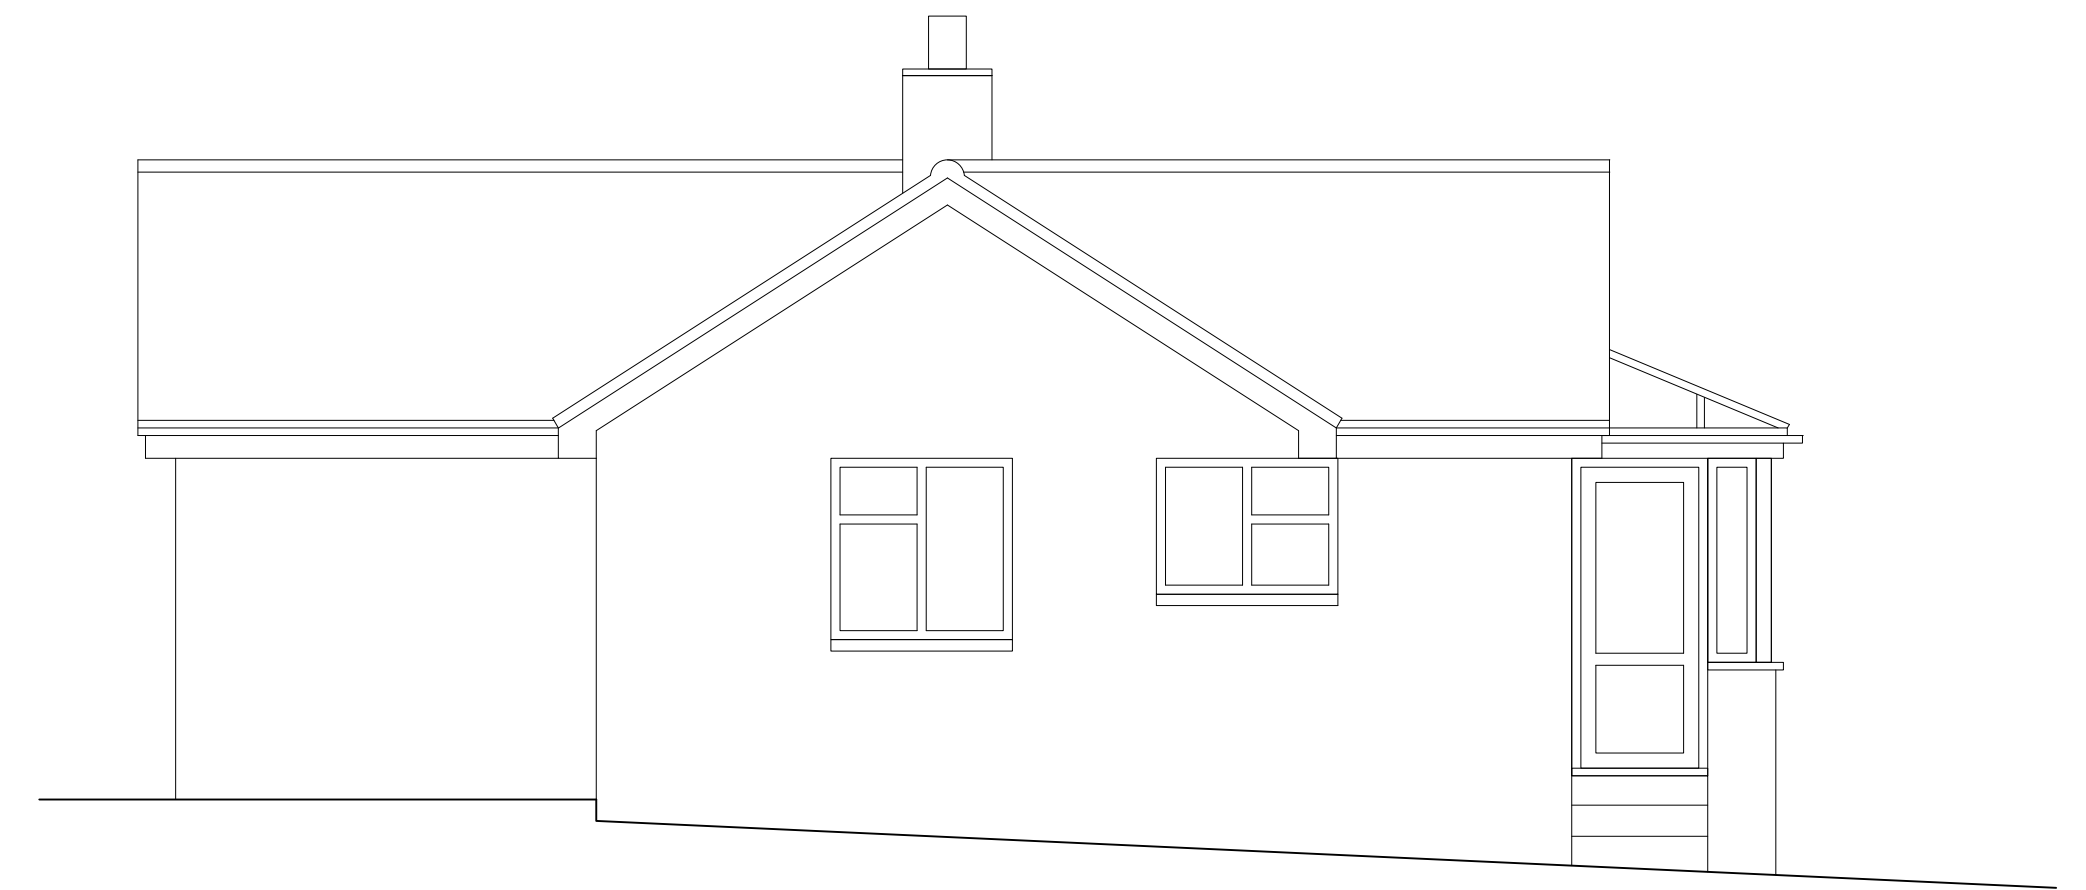

102 LYE GREEN, UPPER WESTWOOD

EXISTING HOUSE ELEVATIONS - 1:50 @ A1

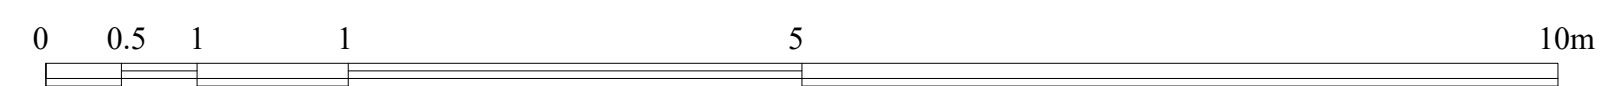

THE CONTENTS OF THIS DRAWING ARE FOR THE PURPOSES OF ACHIEVING PLANNING PERMISSION ONLY