




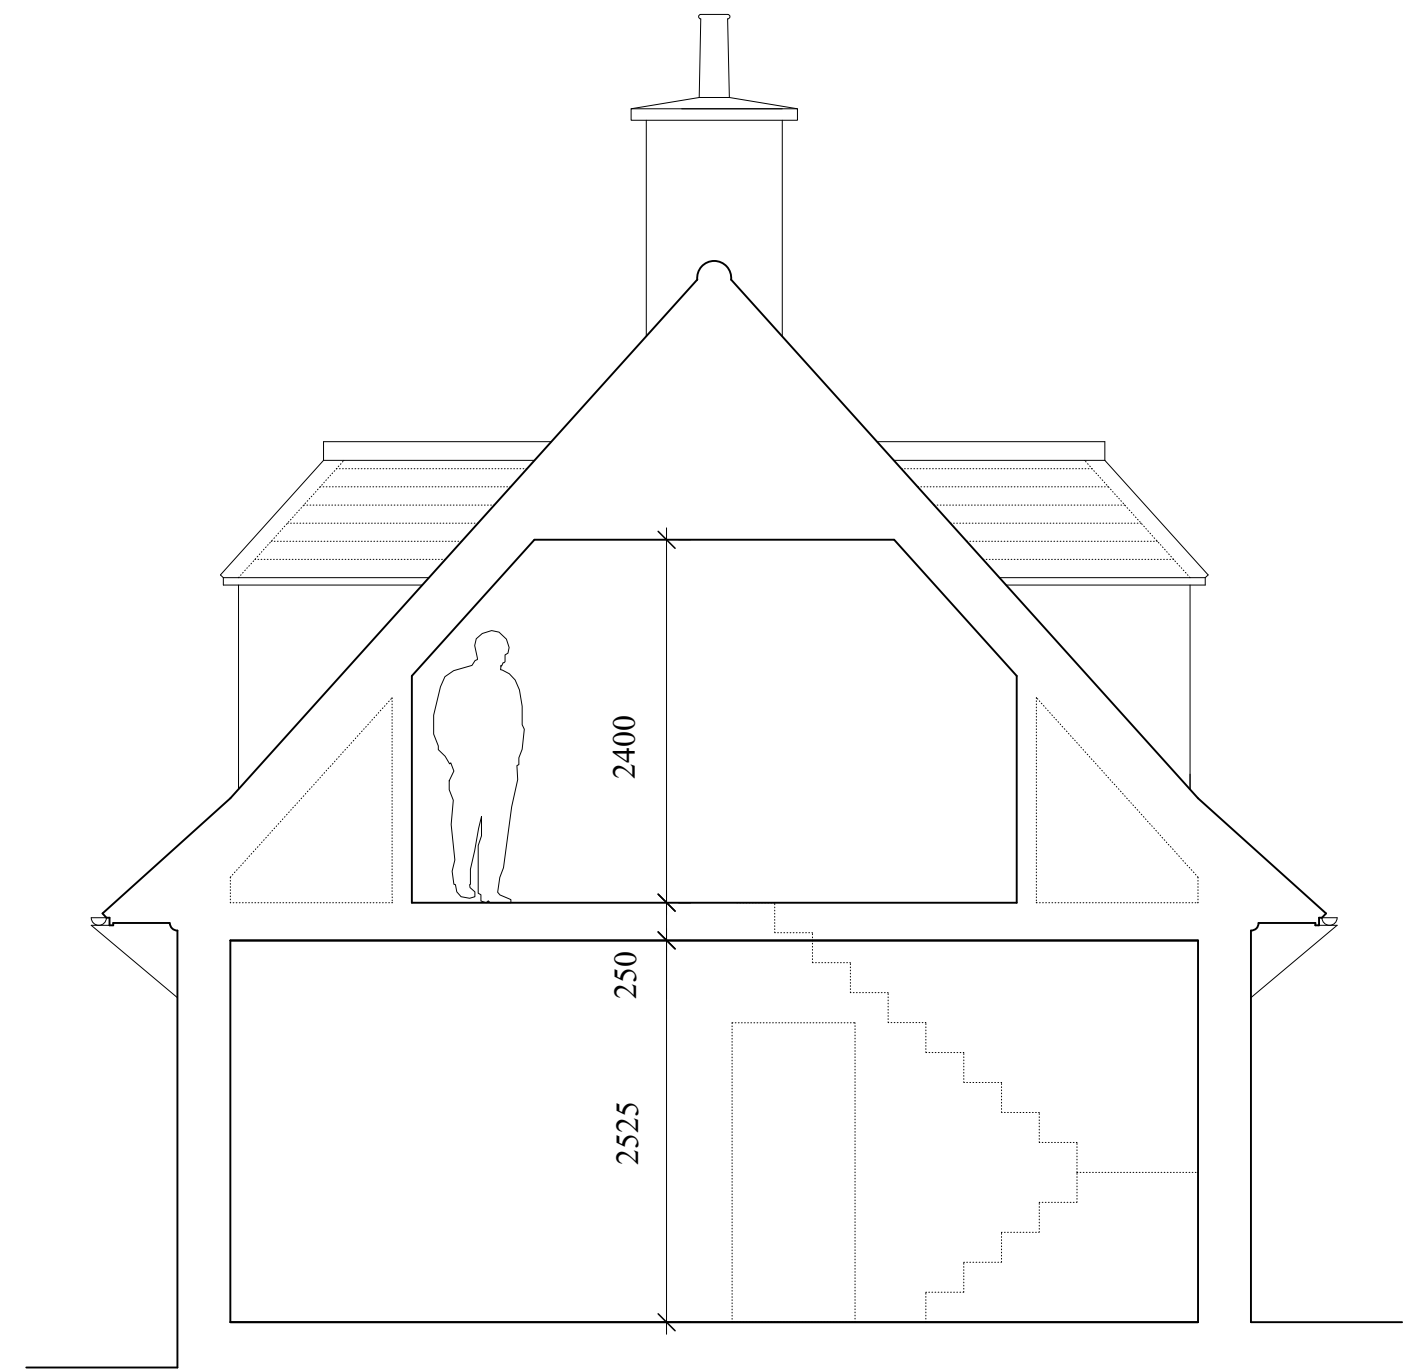


CROSS SECTION LOOKING EAST

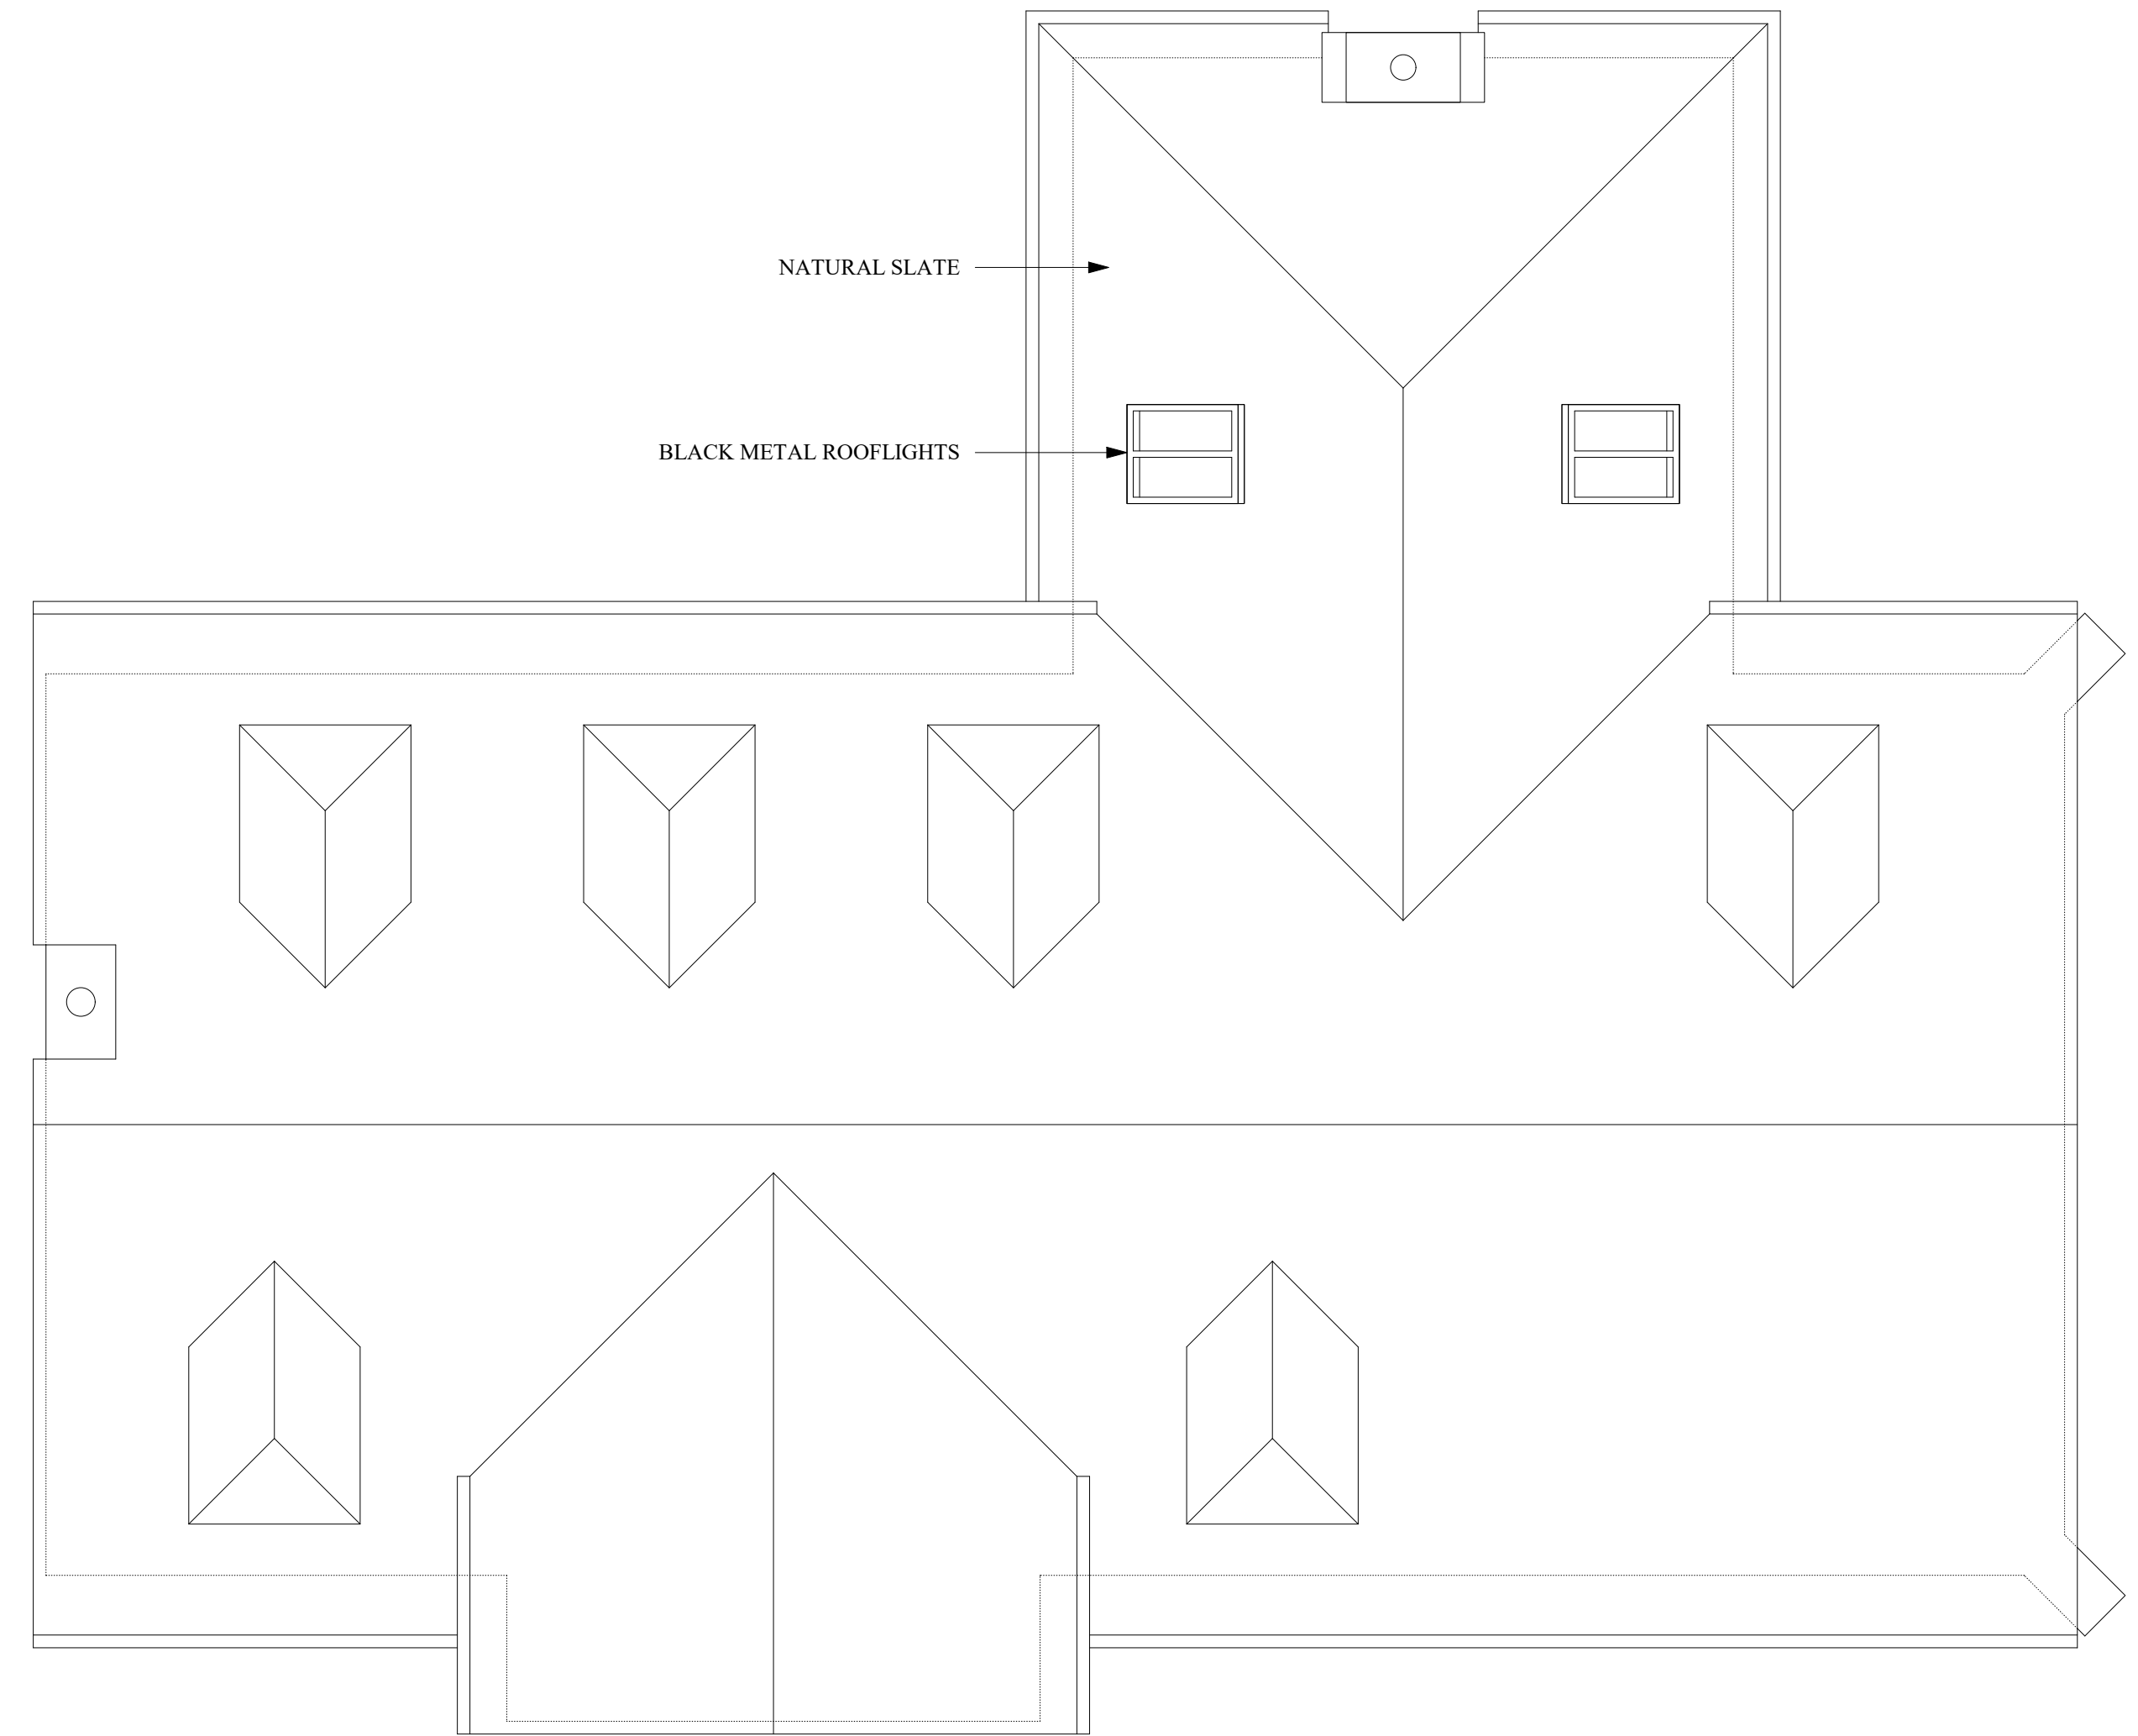

ROOF PLAN

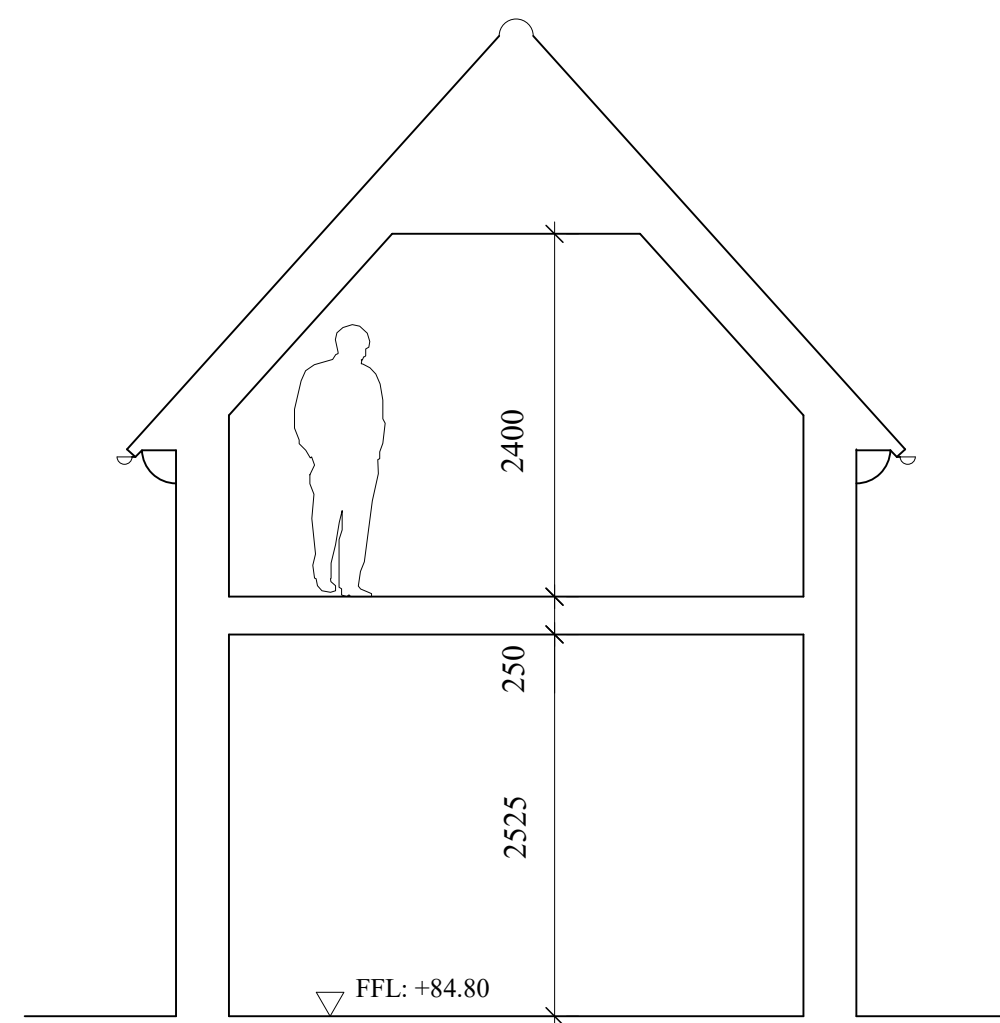

SECTION THROUGH
ENTRANCE VOLUME

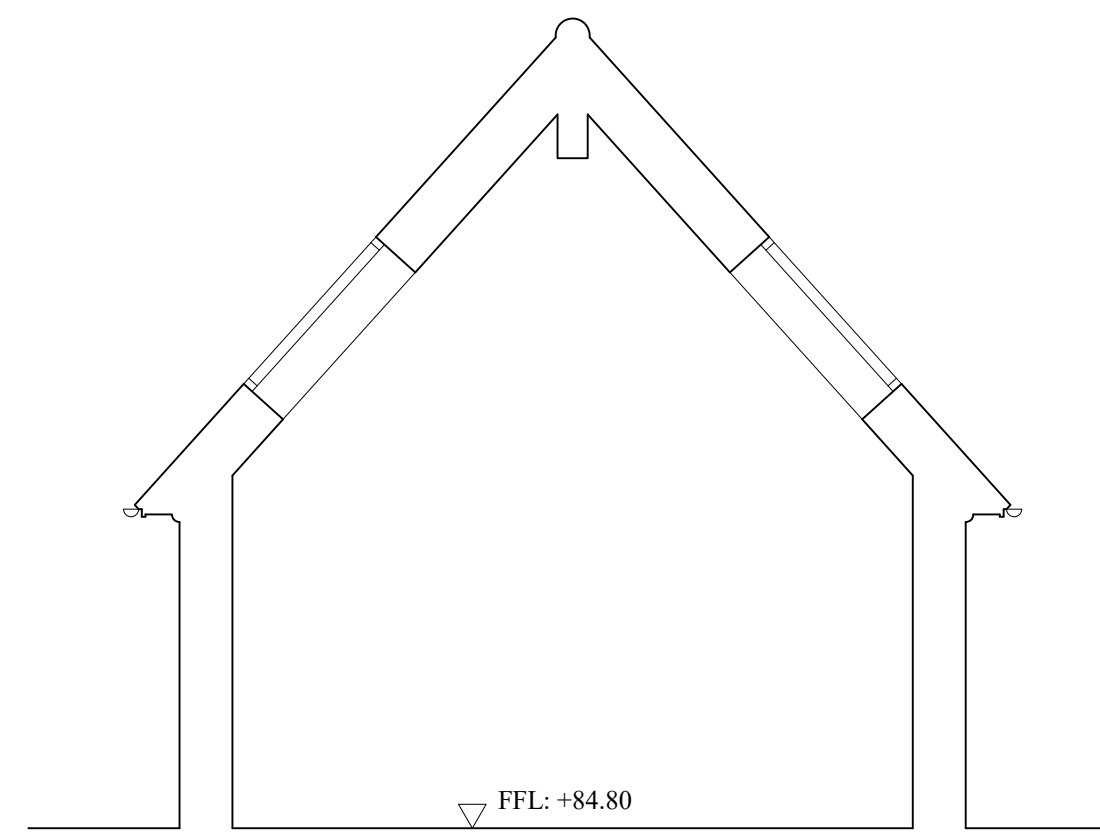

SECTION THROUGH
FAMILY ROOM

102 LYE GREEN, UPPER WESTWOOD

PROPOSED SECTIONS & ROOF PLAN - 1:50 @ A1



THE CONTENTS OF THIS DRAWING ARE FOR THE PURPOSES OF ACHIEVING PLANNING PERMISSION ONLY