


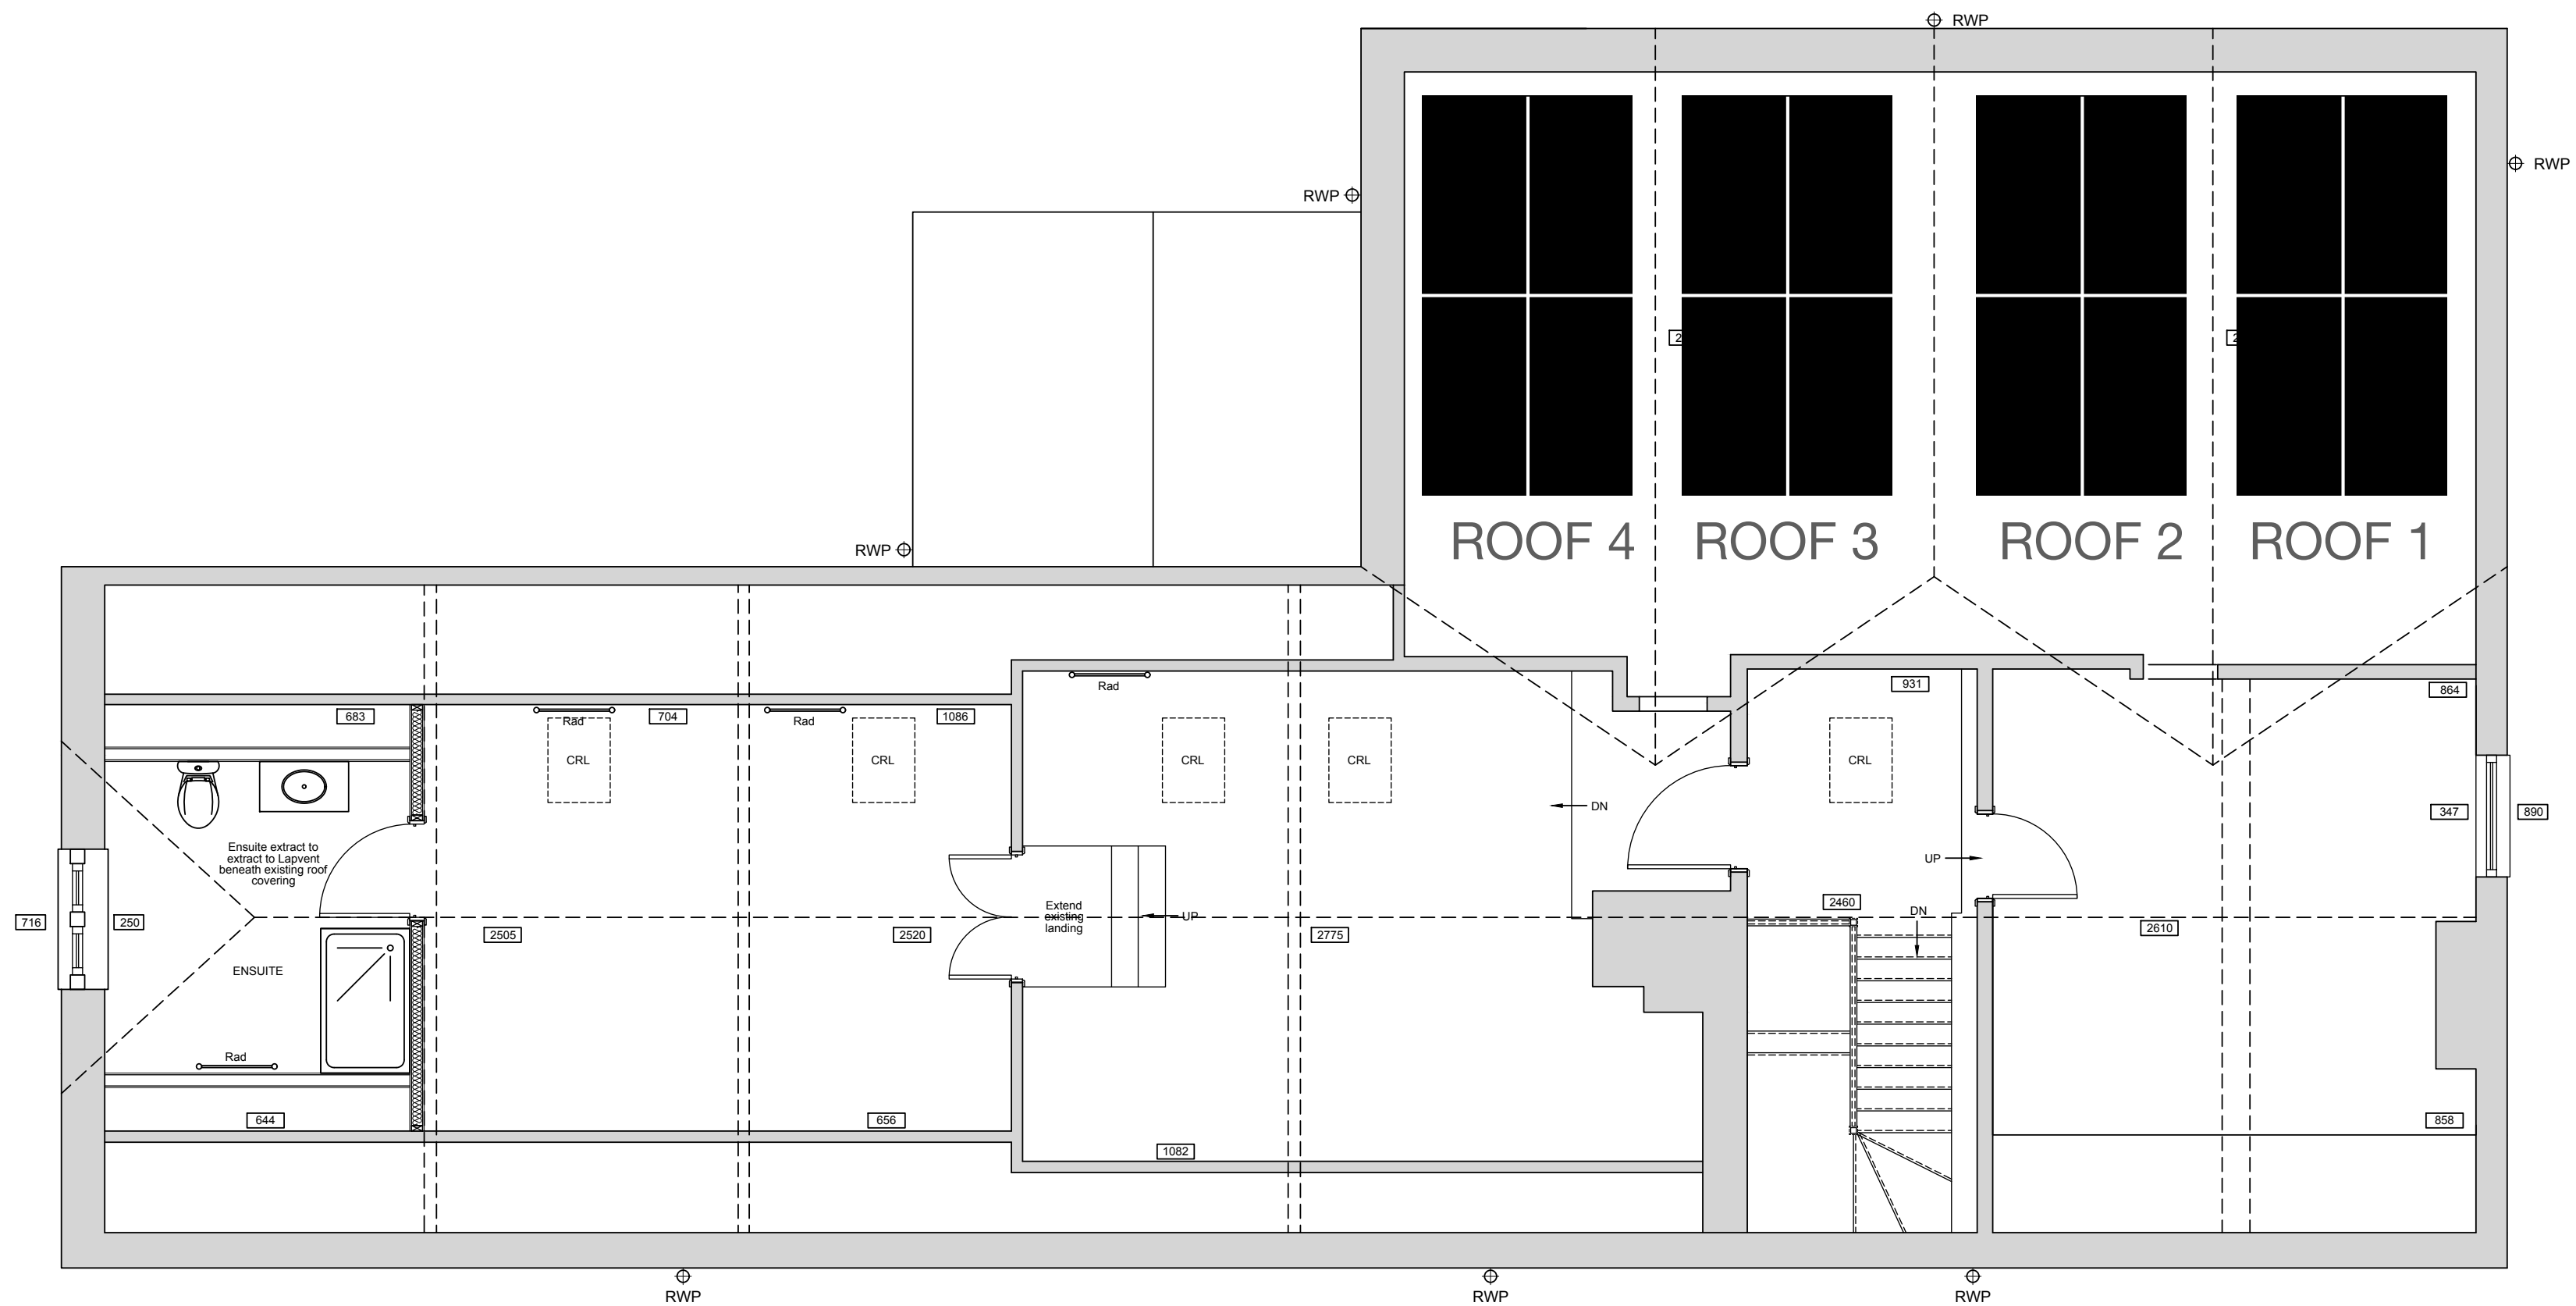

PROPOSED SECOND FLOOR PLAN
Scales 1:50 @ A2