


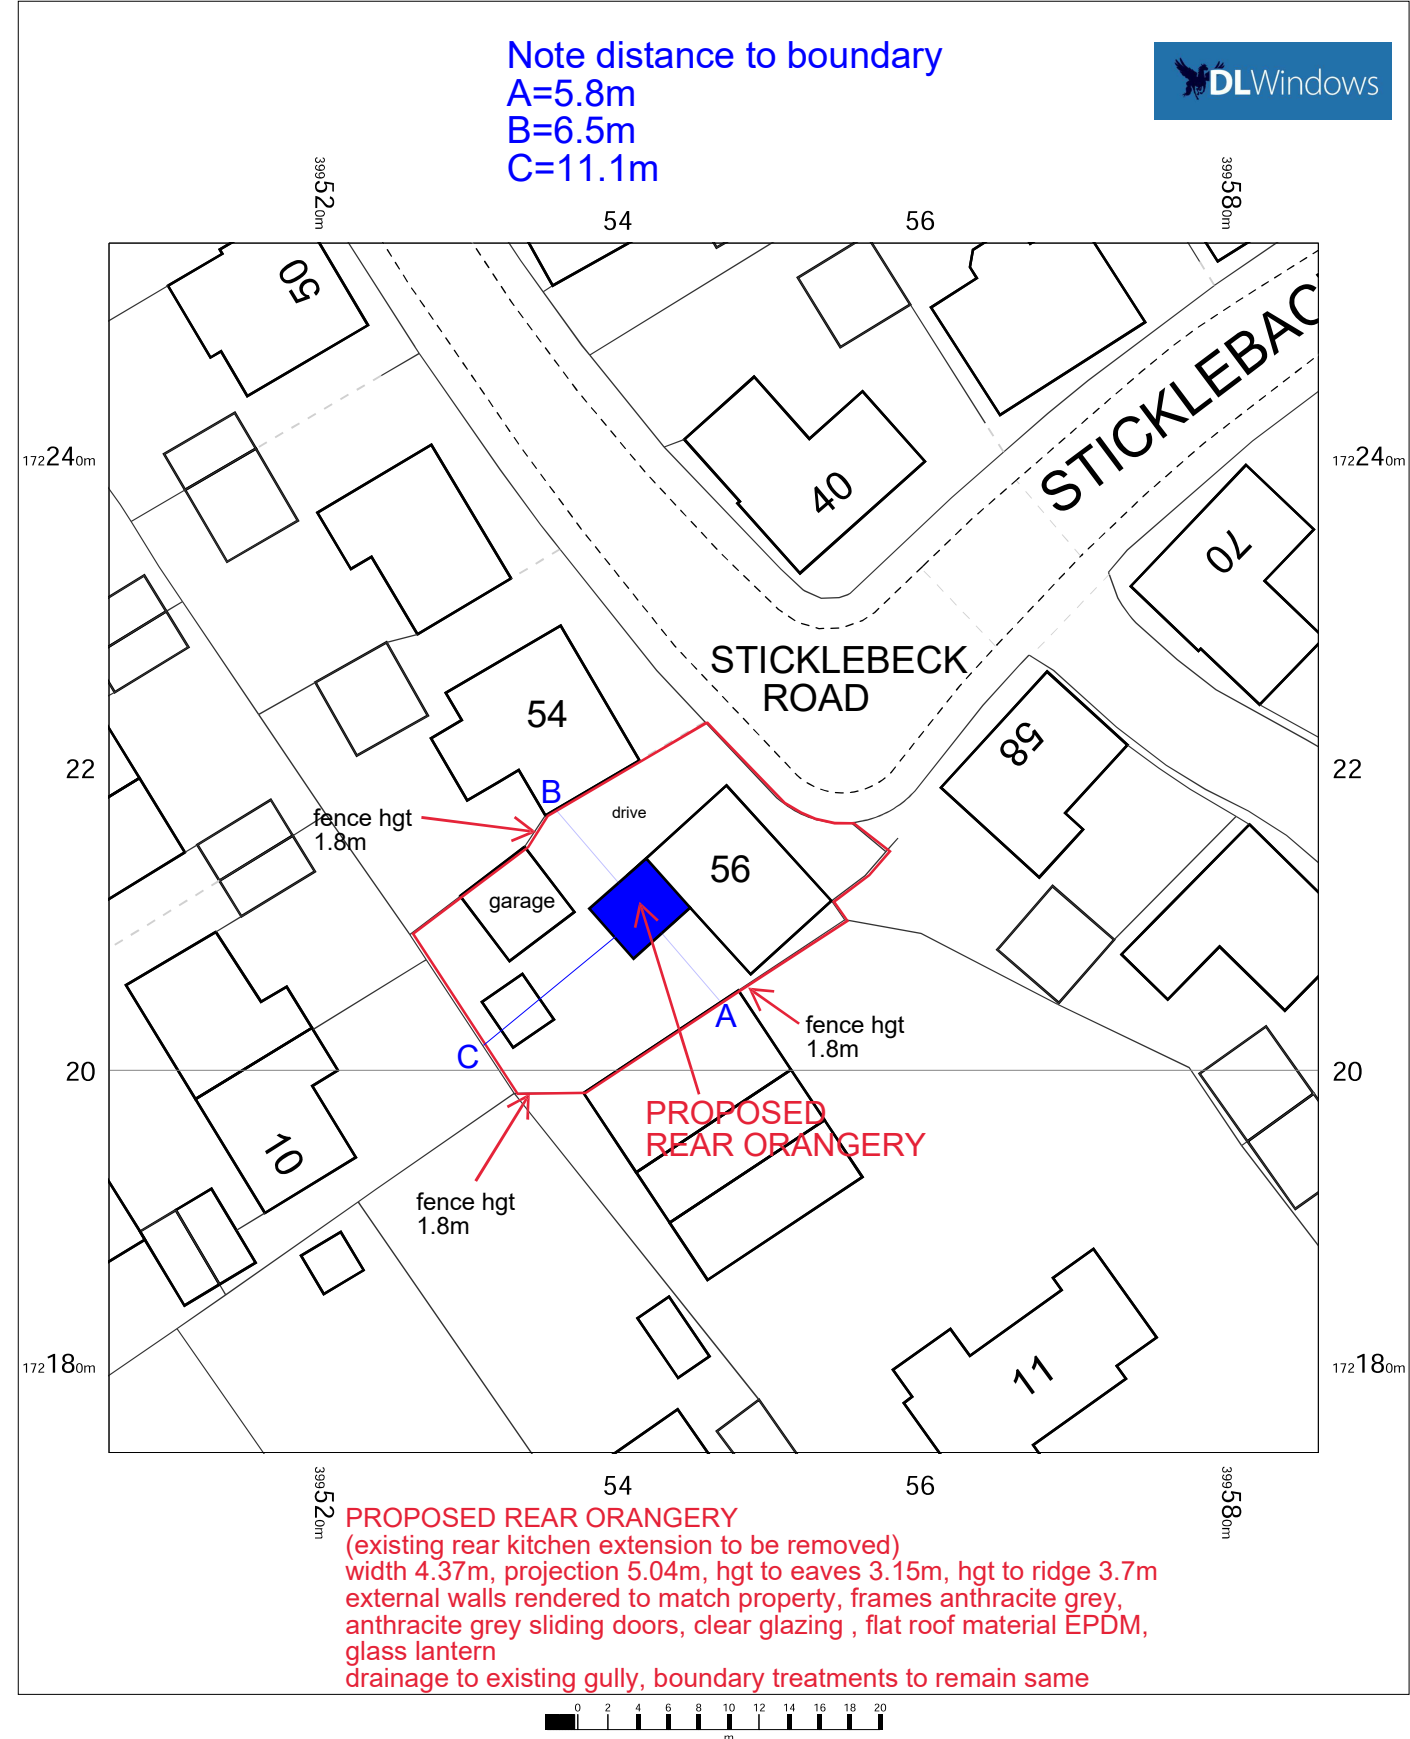


56 Stickleback Road,  
Calne,  
Wiltshire  
SN11 9RB

OS MasterMap 1250/2500/10000 scale  
Friday, November 7, 2025, ID: CM-01249581  
[www.centremapslive.co.uk](http://www.centremapslive.co.uk)

1:500 scale print at A4, Centre: 399546 E, 172215 N

©Crown Copyright Ordnance Survey. Licence no.  
AC0000849896

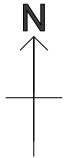

FOR A BETTER POINT OF VIEW