


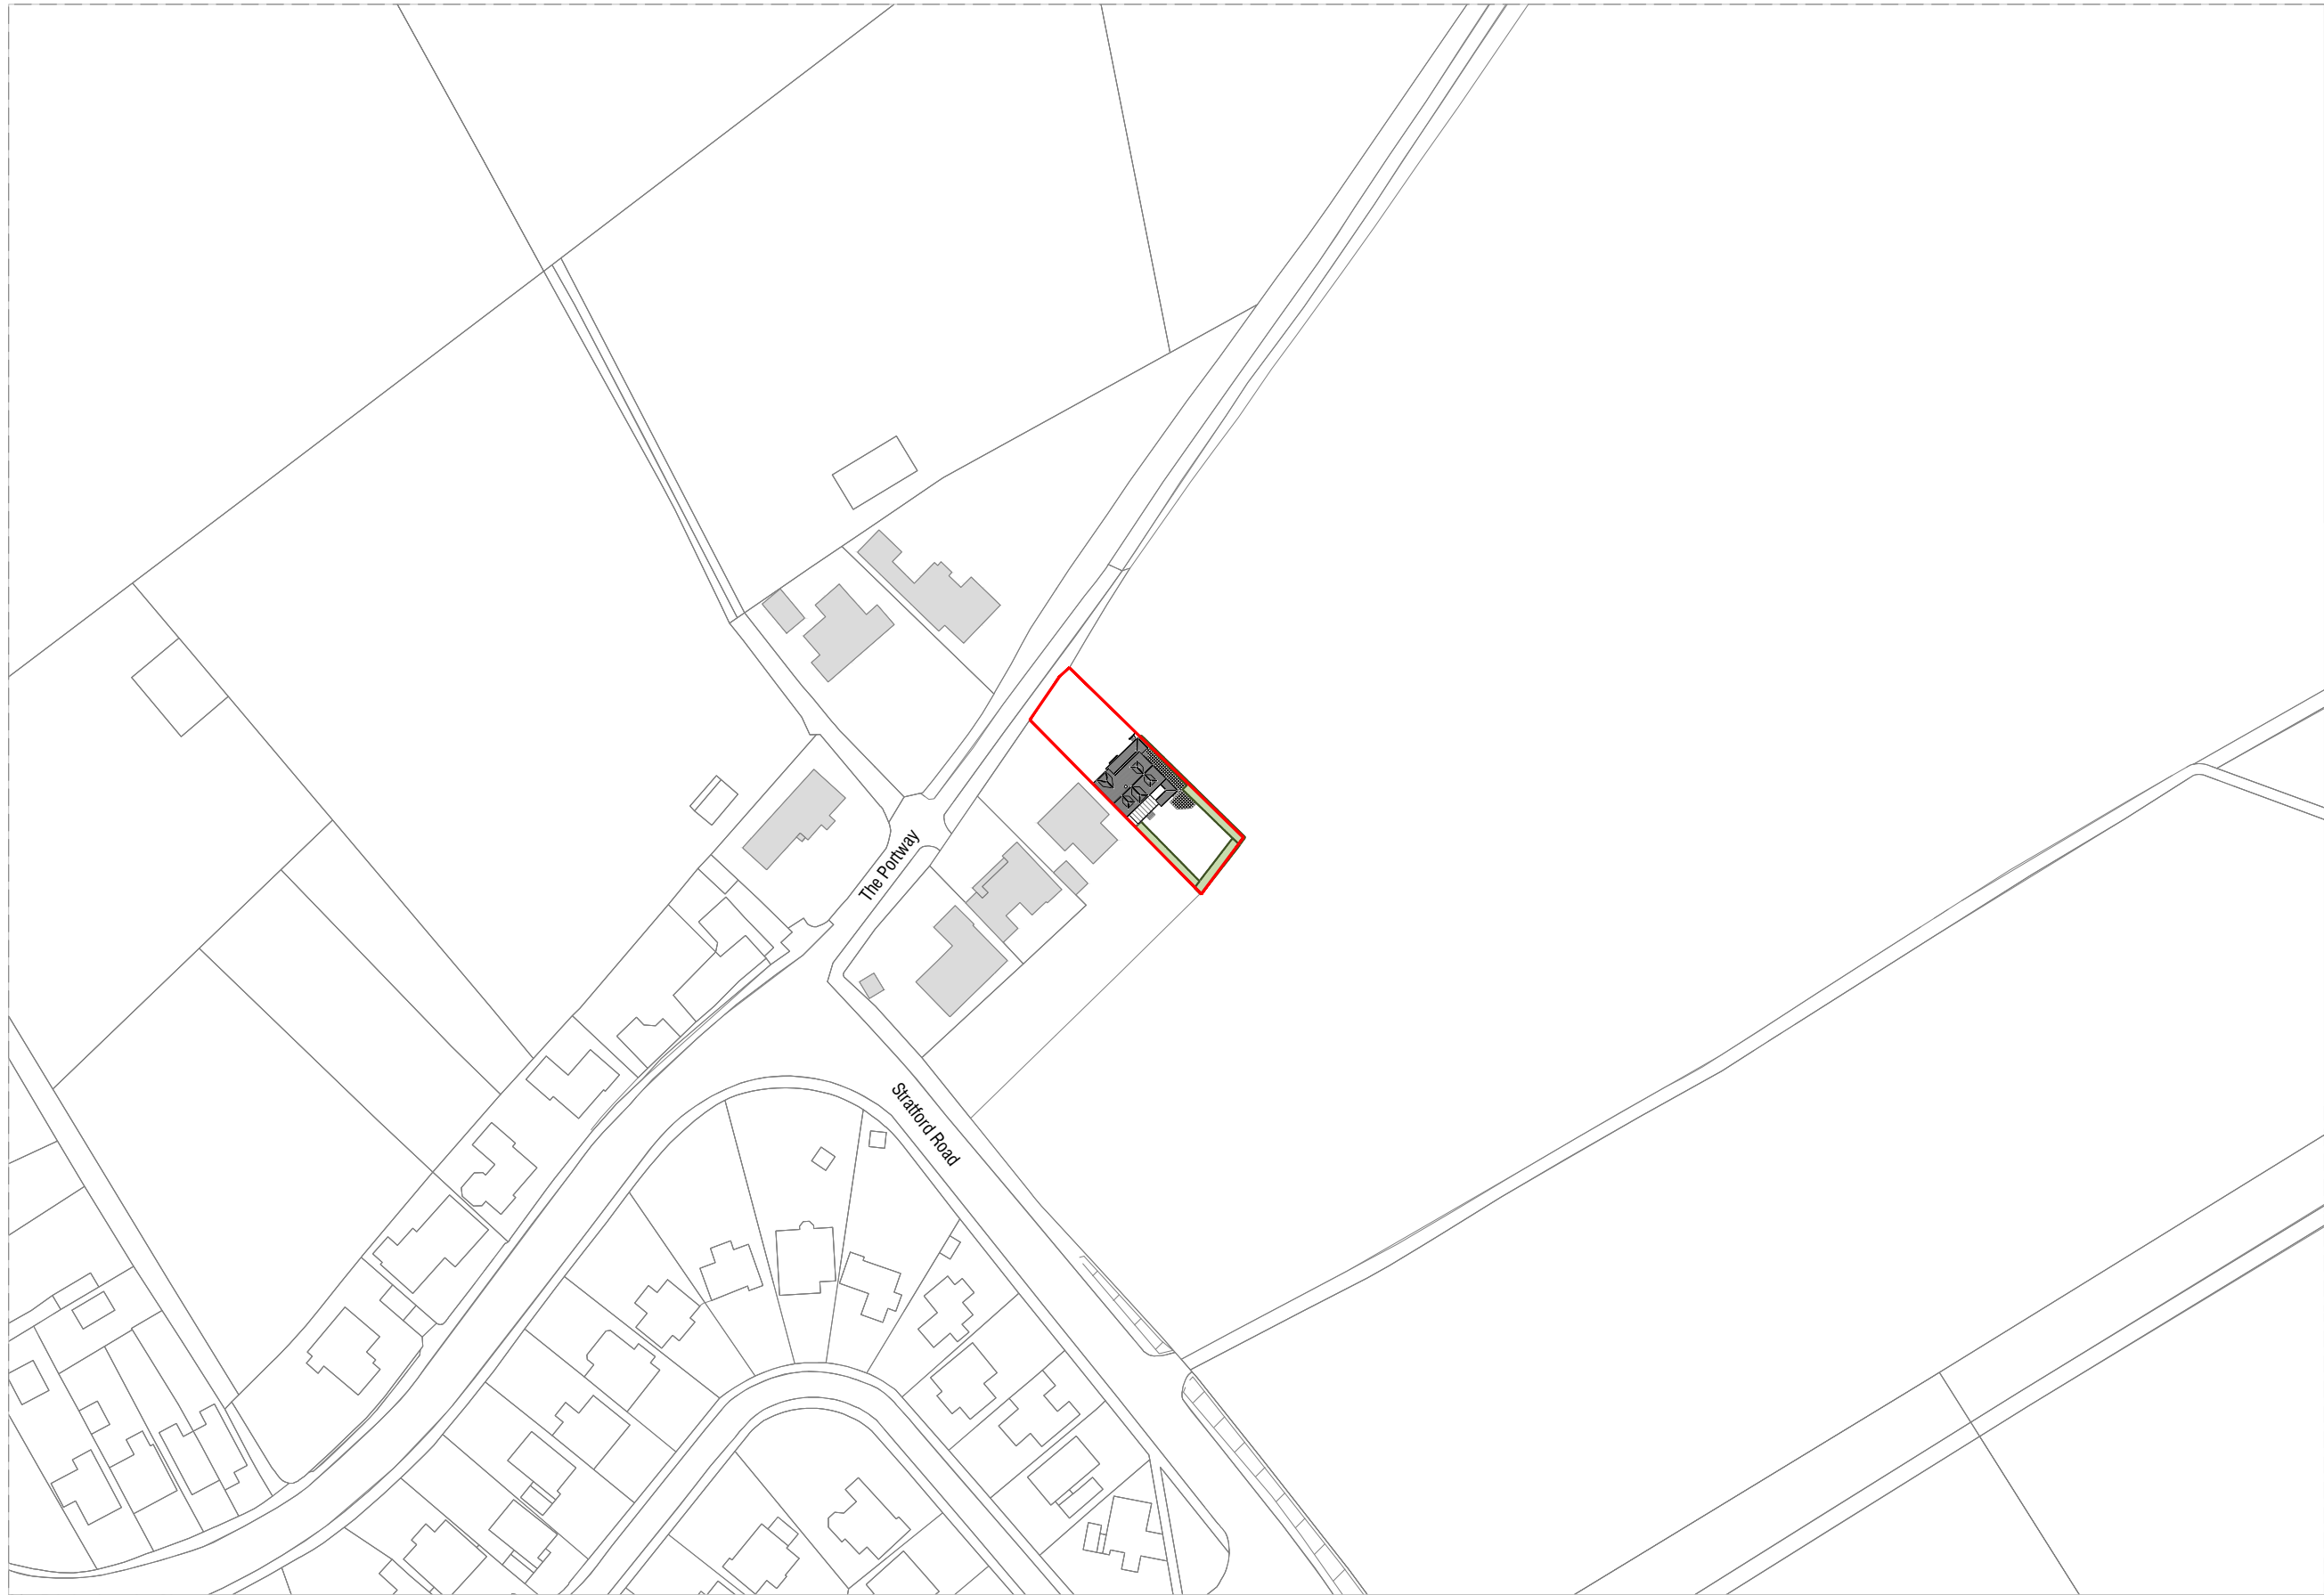

01 - Existing Location Plan

- General Notes:**
- Do not scale drawings other than for planning purposes and refer only to figured dimensions.
 - Contractor is to raise any concerns of discrepancies in this drawing and that of what is noted on site to the architect before building works commence.
 - In the circumstance that the drawing relates to an existing building or setting, the contractor is to confirm there is no conflict between this drawings dimensions and the actual building/settings dimensions.
 - Refer to all other project consultants and specialists relevant drawings and specifications.
 - It is the contractor responsibility to ensure all site dimensions, levels and setting out is in line with the architects drawings.
 - Refer to the Structural Engineers drawings for full details on structure where necessary

A	09.06.25	First Issue
Rev:	Date:	Revision History:

ESDON ARCHITECTURE		T: 01722 680 419 M: 07810 647 790 W: info@esdon-architecture.com	
------------------------------	--	--	--

Project: 25-044 Clifton House			
---	--	--	--

Designed by:	EE	Name:	EE	Date:	EE
Drawn By:	EE	Checked:	EE	Approved:	EE

Scale: @A3 1:1250	Status: Sketch Proposals
----------------------	-----------------------------

Drawing Title: Existing Location Plan	
---	--

Drawing No: 00-001	Rev: A
------------------------------	------------------