

Planning


CLIENT

Mr & Mrs Luxford

ADDRESS

3A Providence Lane
Corsham,
SN13 9DJ

Note: Roof plan not surveyed. Exact ridge locations shown in elevation.

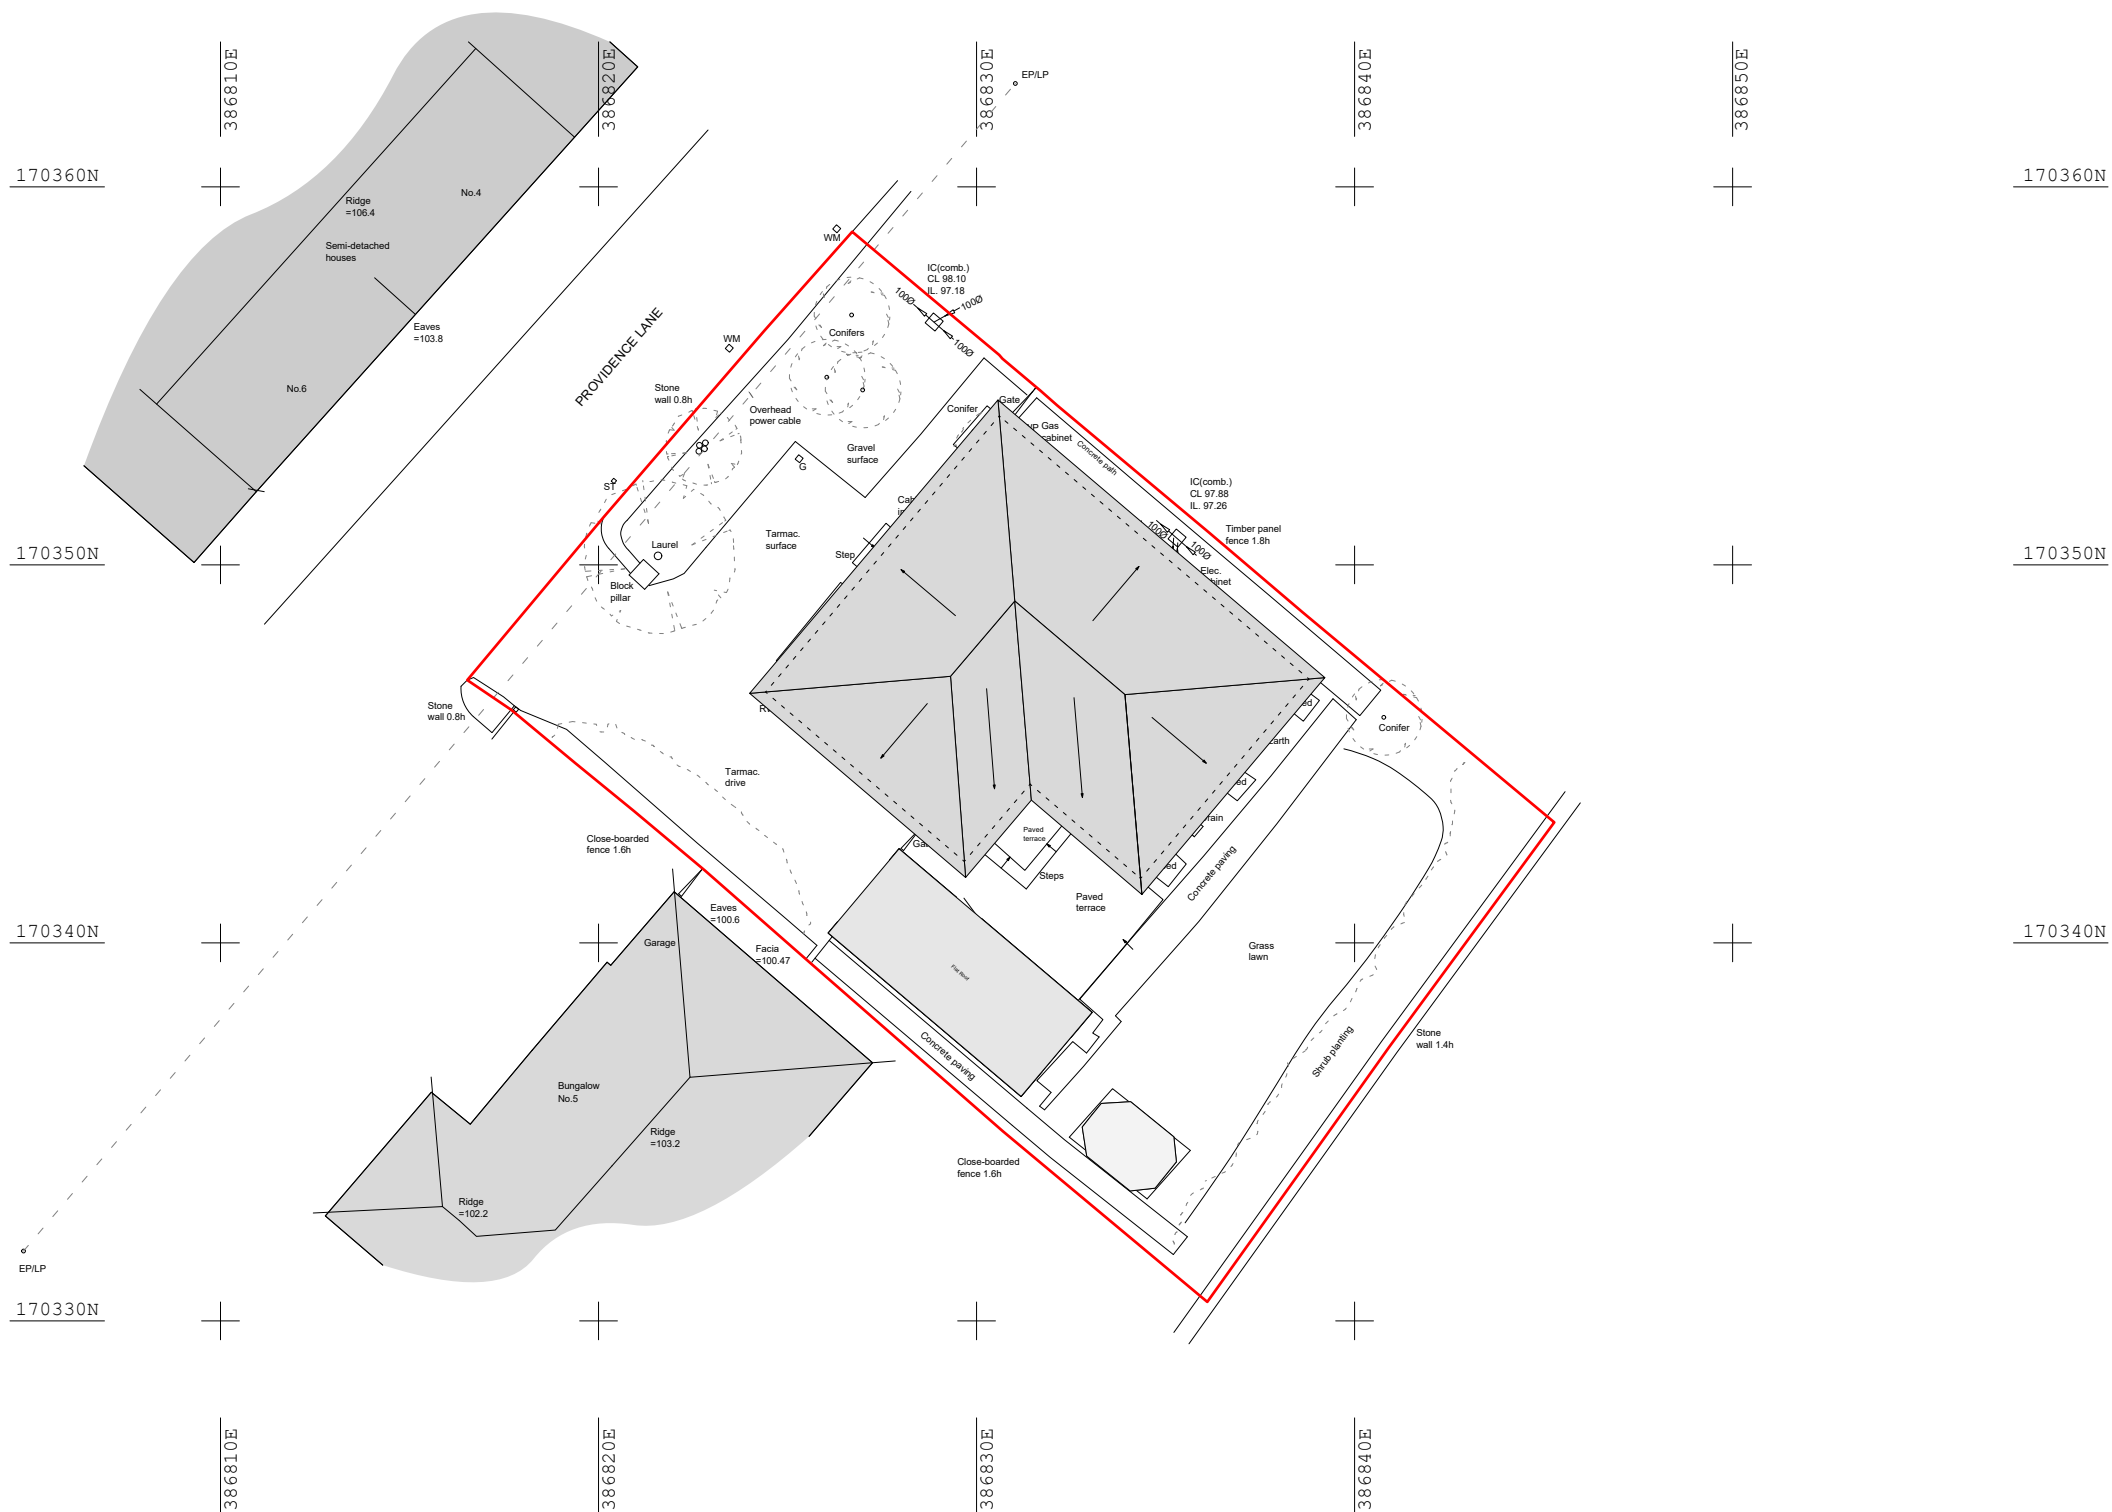

EX Block Plan

PROJECT	STAGE	DRAWING	REV	DRAWN
14	- 3	- 01		IM
SCALE		SIZE	CREATION	
1:200		@ A3 L	Nov. 2025	

THIS DRAWING IS COPYRIGHT © OF Ibrahim Mymneh
REPRODUCTION IS ONLY TO TAKE PLACE WITH PRIOR WRITTEN AUTHORITY
ALL DIMENSIONS TO BE CONFIRMED ON SITE BEFORE ANY WORK COMMENCES
ANY DISCREPANCIES FOUND IN DRAWINGS OR OTHER DOCUMENTATION MUST
BE BROUGHT TO THE ATTENTION BEFORE PROCEEDING