

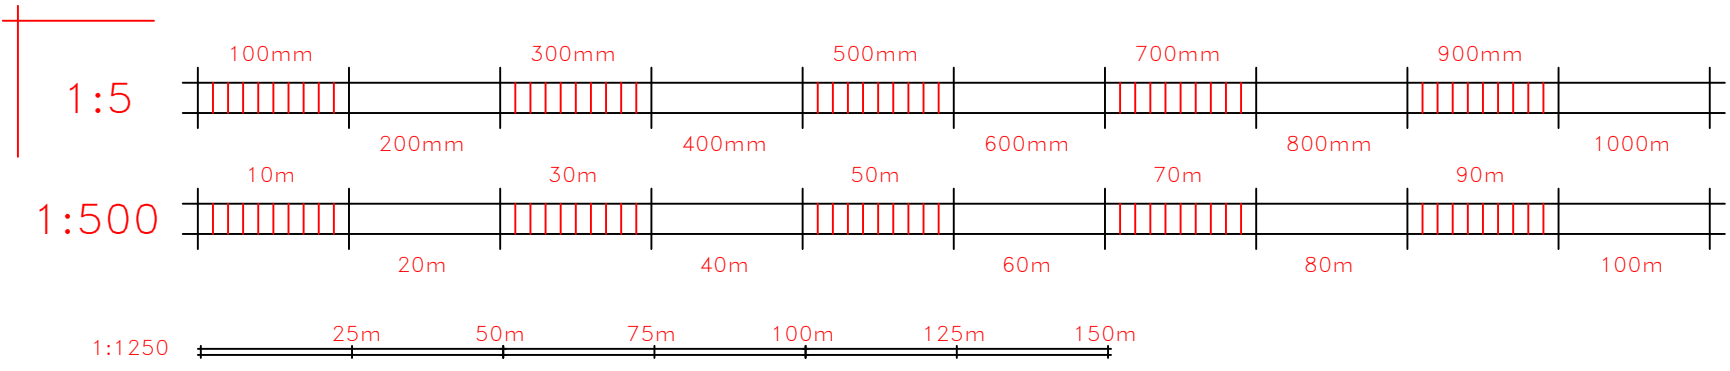
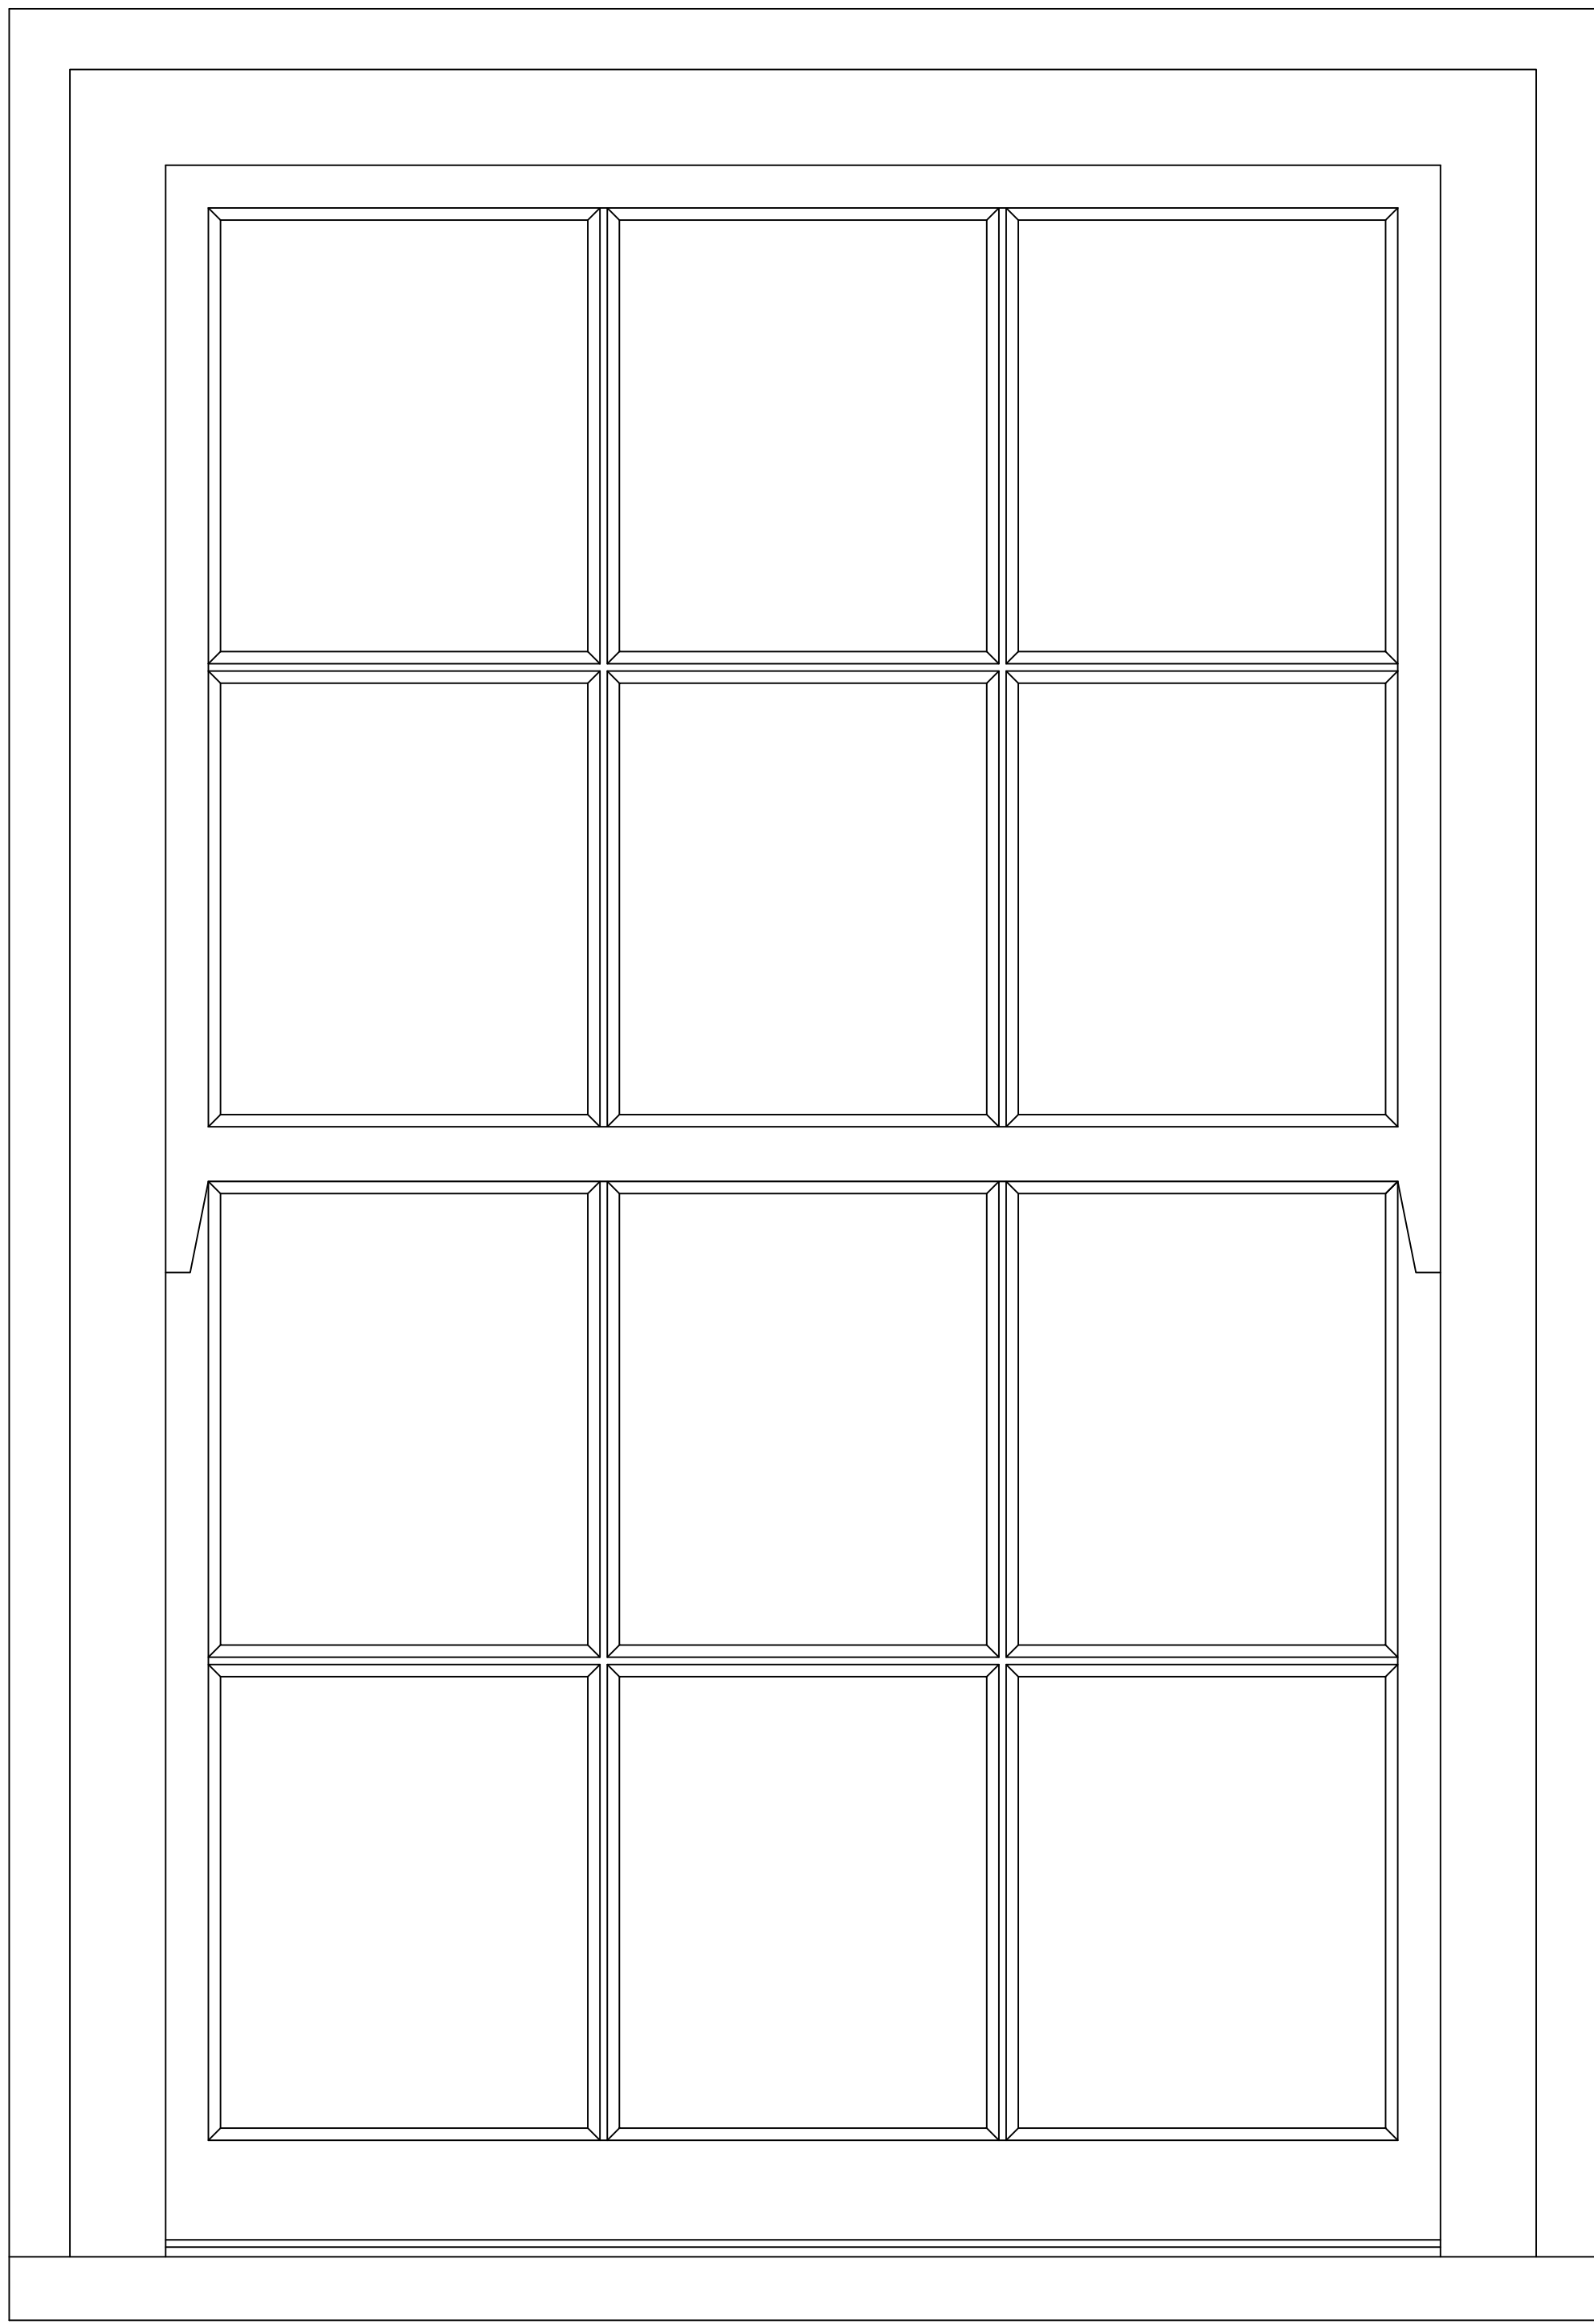


WINDOW 1&2 VERTICAL SECTION


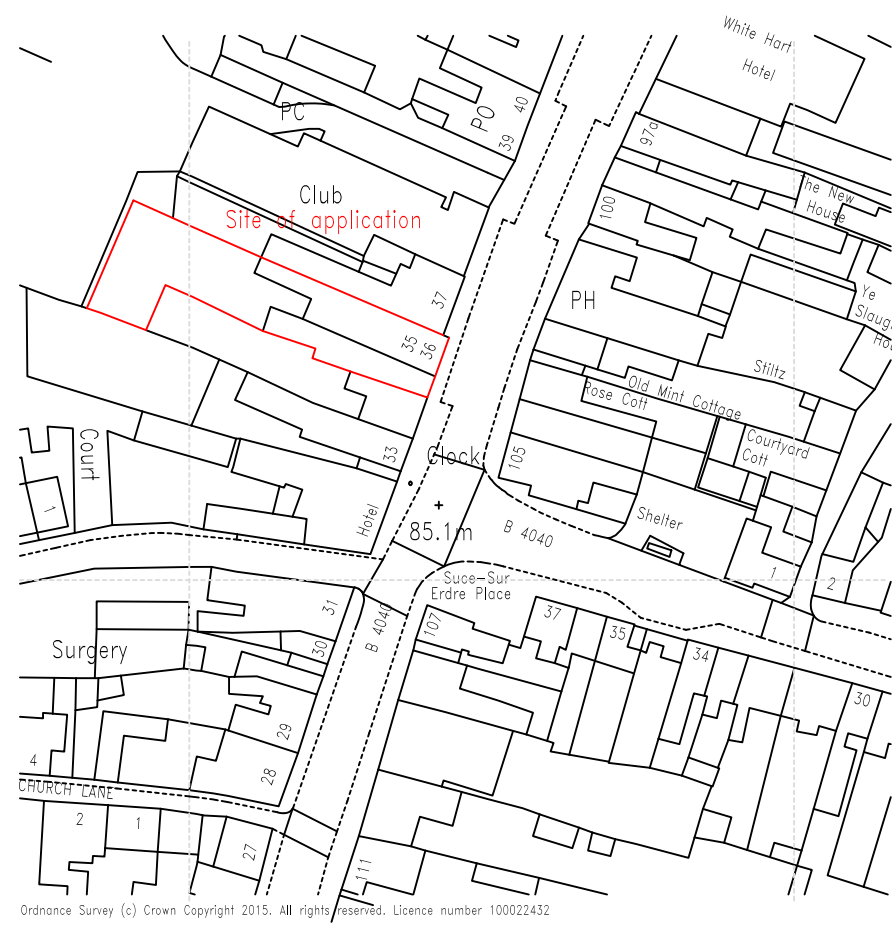


WINDOW 1&2 ELEVATION

WINDOW 1&2 HORIZONTAL SECTION

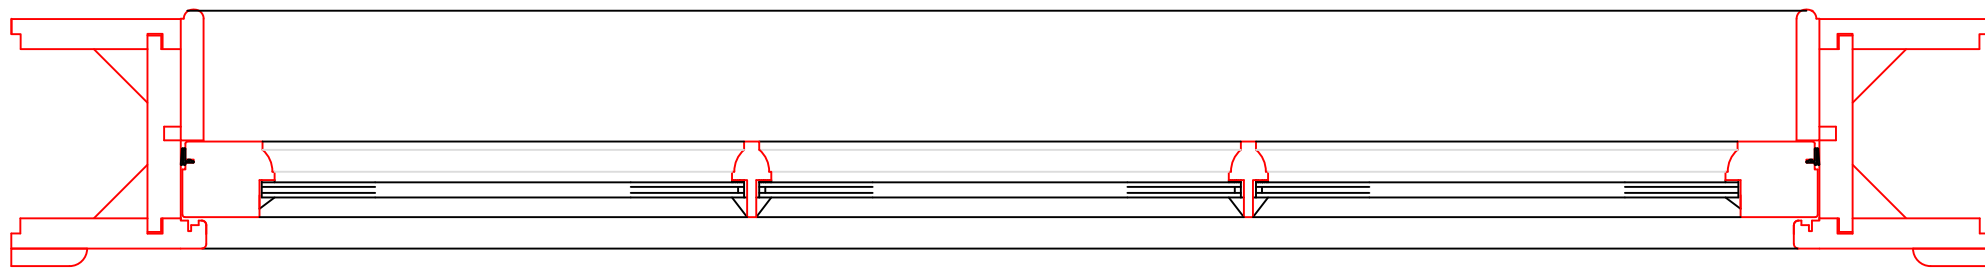


LOCATION PLAN (1:1250)

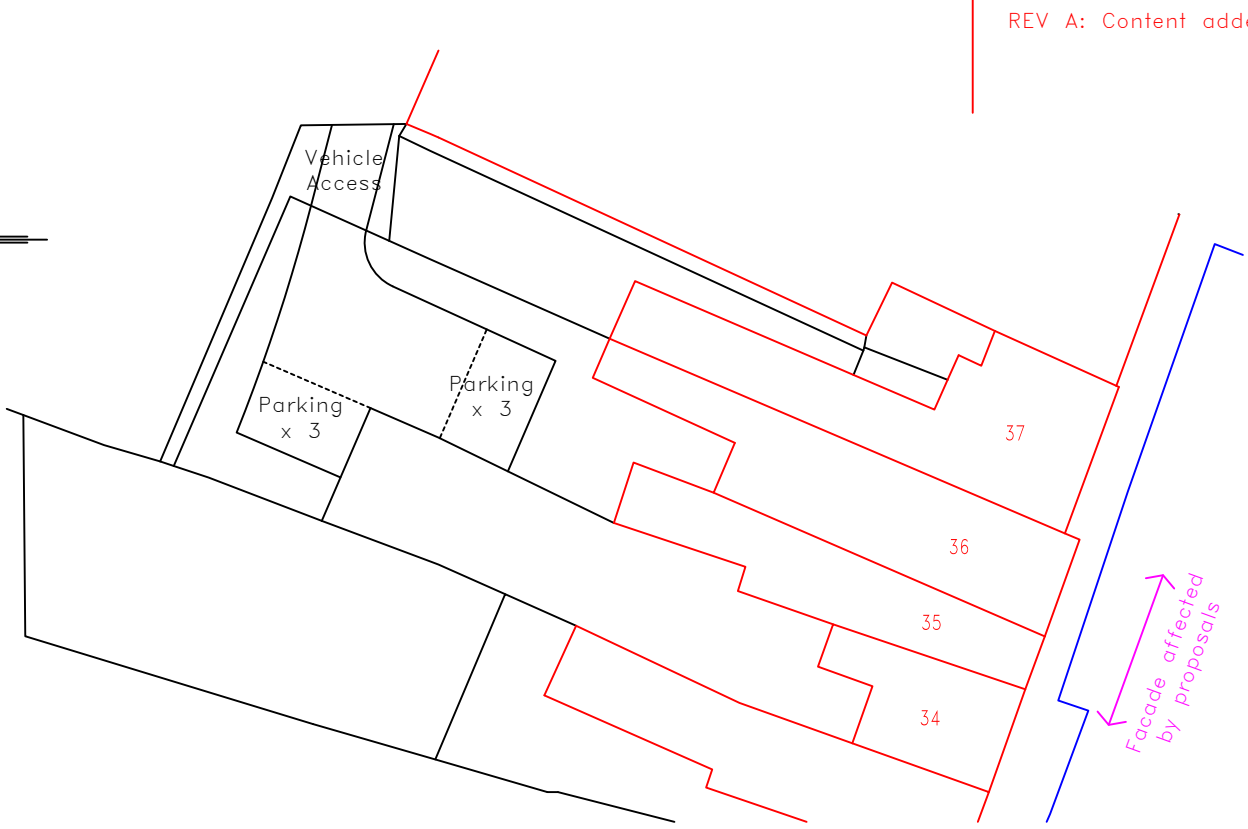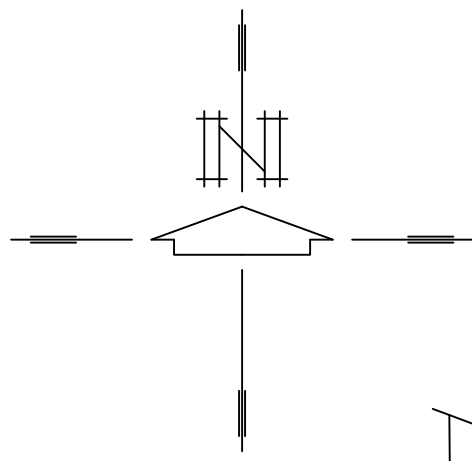


BLOCK PLAN (1:500)

REV A: Content added

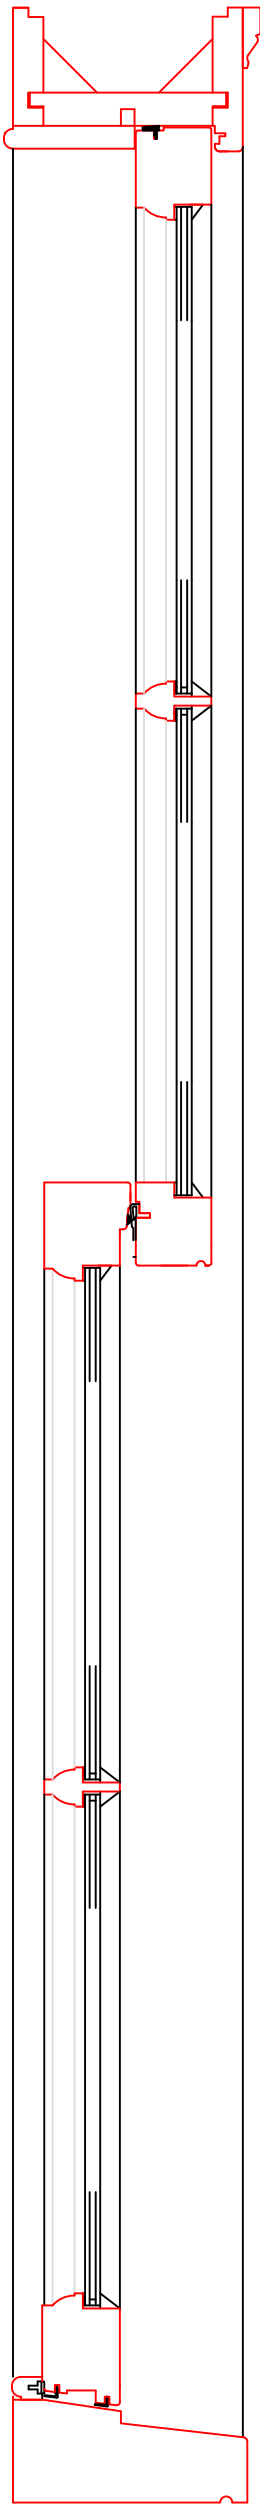


WINDOW 3&4 VERTICAL SECTION

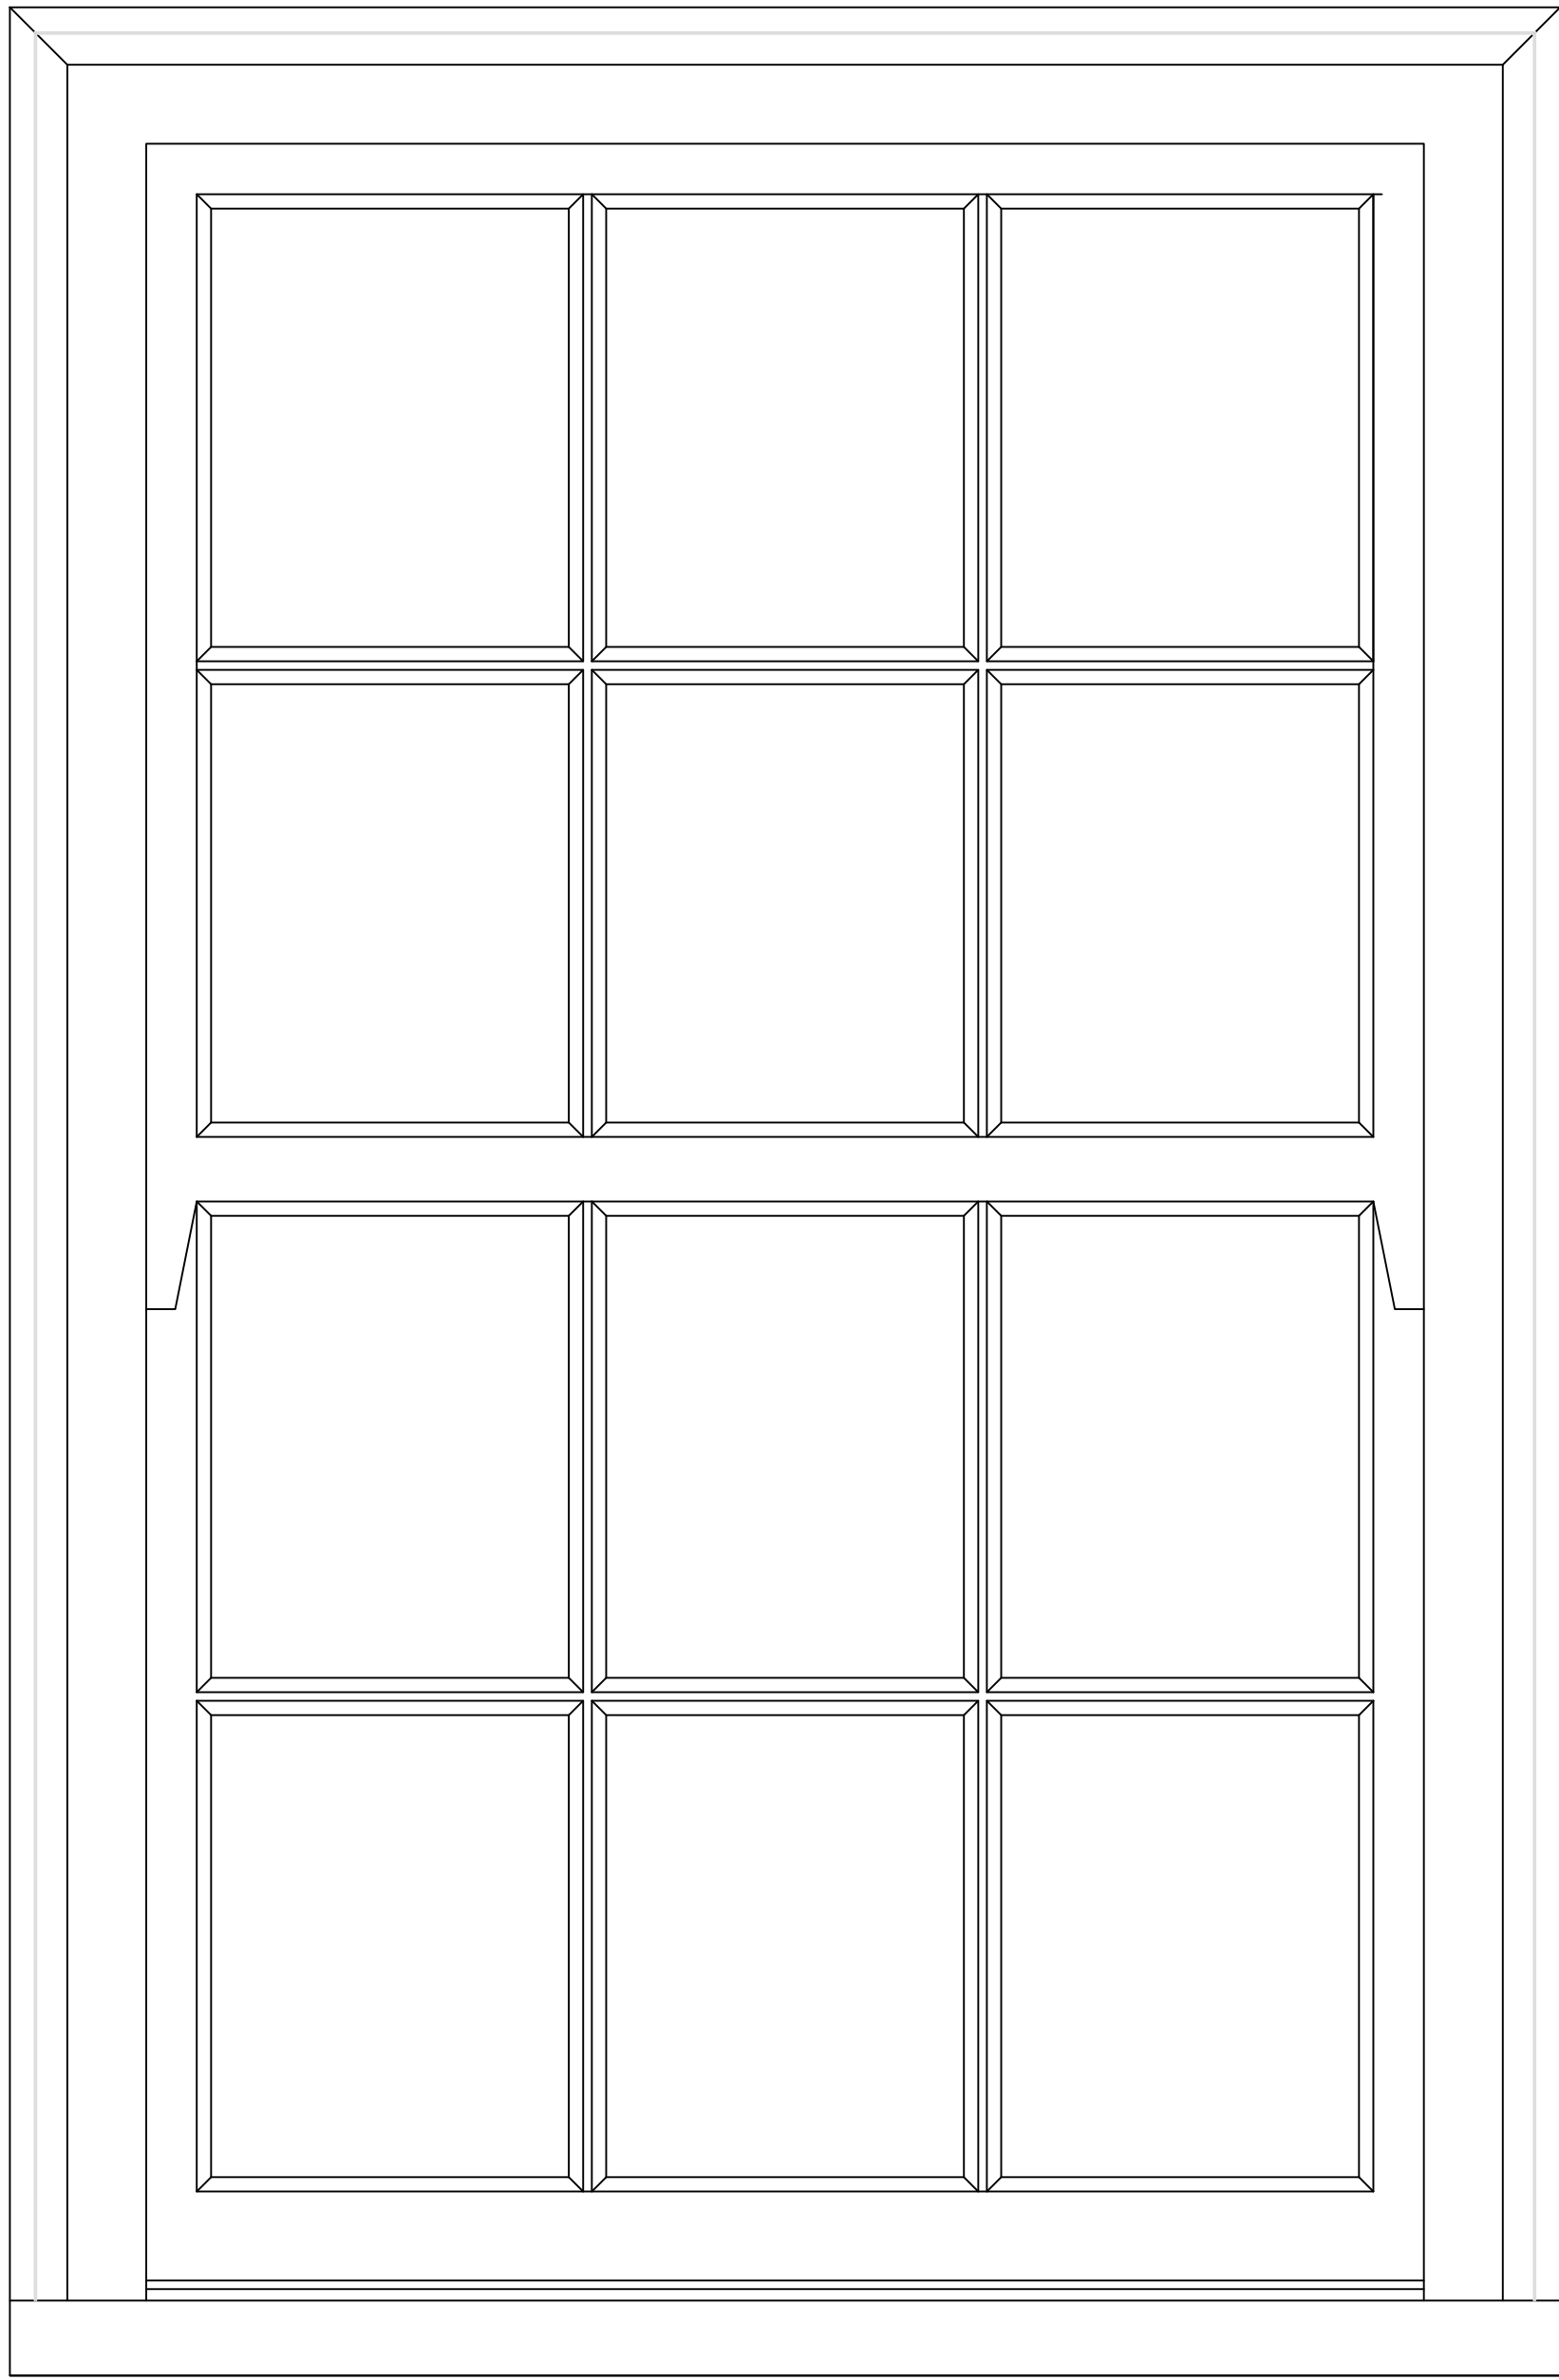

WINDOW 3&4 ELEVATION

WINDOW 3&4 HORIZONTAL SECTION

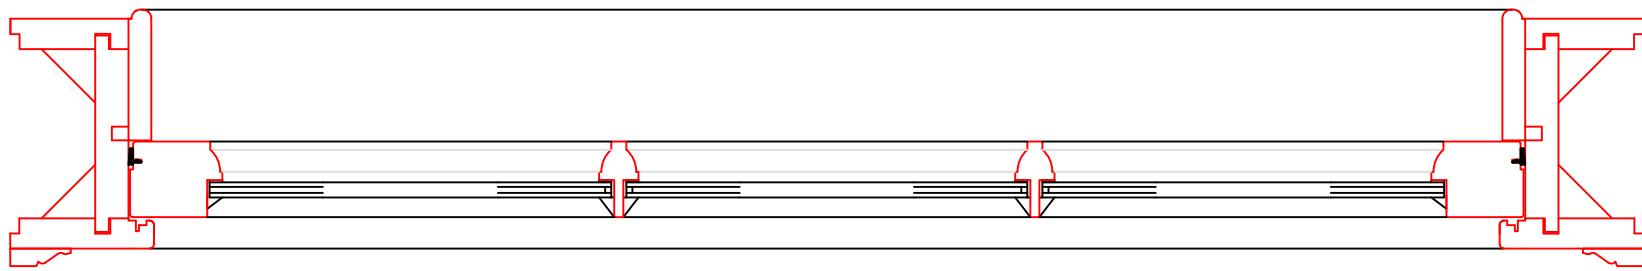

35–36 High Street
Cricklade
Wilts
SN6 6AY

CLIENT: Mr K CRAWFORD
SHEET NO: 2524/1
SCALE : 1:5,1:500,1:1250
DATE : Nov 2025
REV: A

Corinium Architectural Services
64 Queen Elizabeth Road
Cirencester, Glos, GL7 1DJ
Tel: 01285 65 85 65
E-Mail: info@CoriniumAS.co.uk