



Planning

CLIENT

Mr & Mrs Luxford


ADDRESS

3A Providence Lane
Corsham,
SN13 9DJ

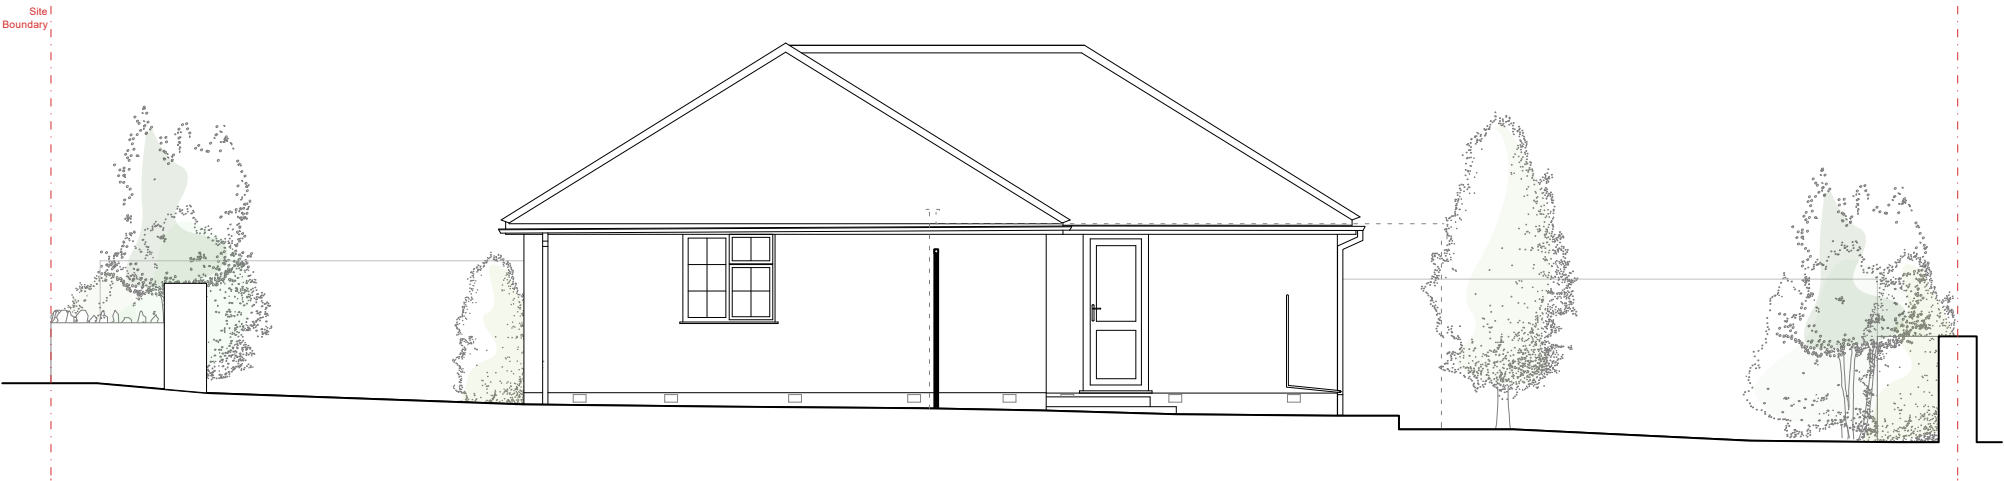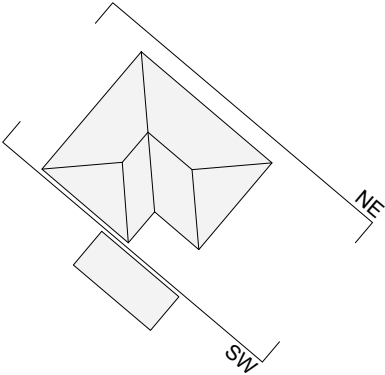

95m

South West elevation

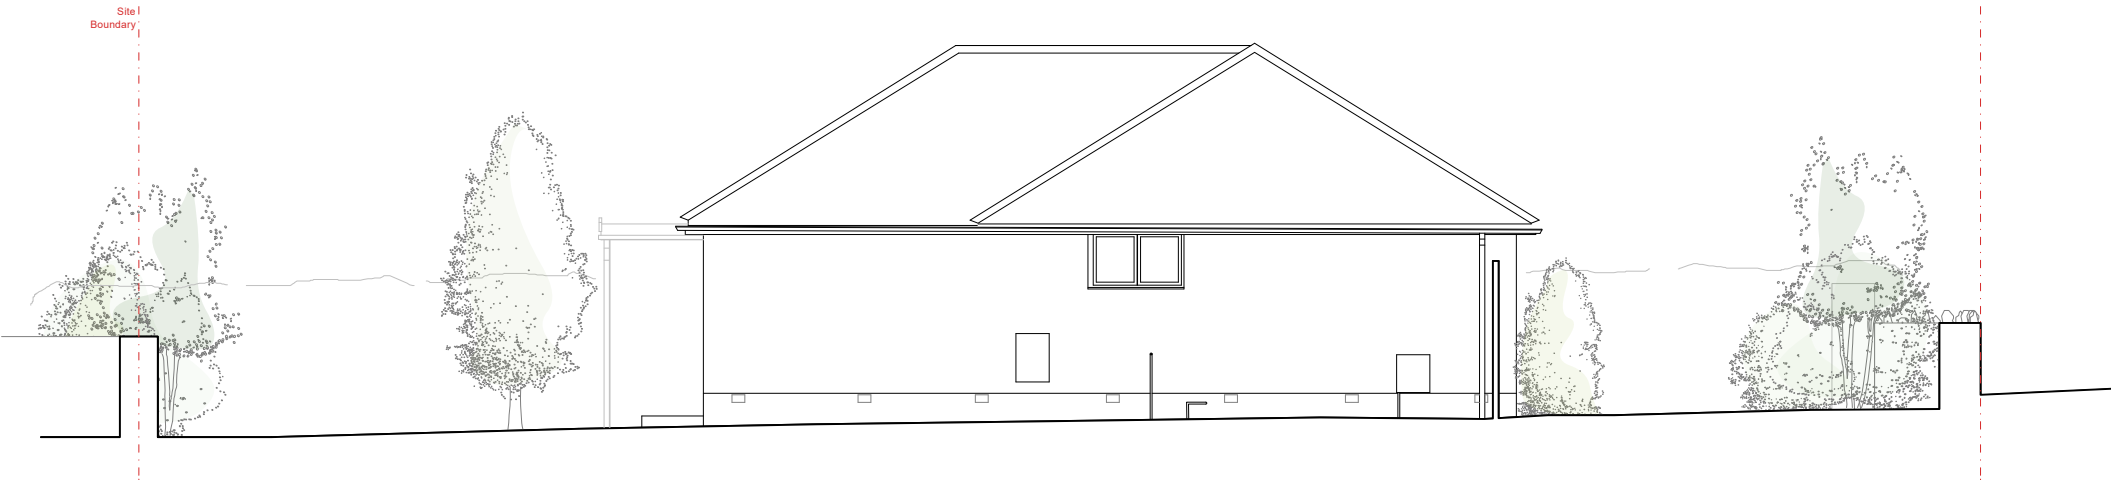

95m

North East elevation



EX NE - SW Elevations

PROJECT	STAGE	DRAWING	REV	DRAWN
14	- 3	- 05		IM
SCALE	SIZE	CREATION		
1:100	@A3 L	Nov. 2025		