 
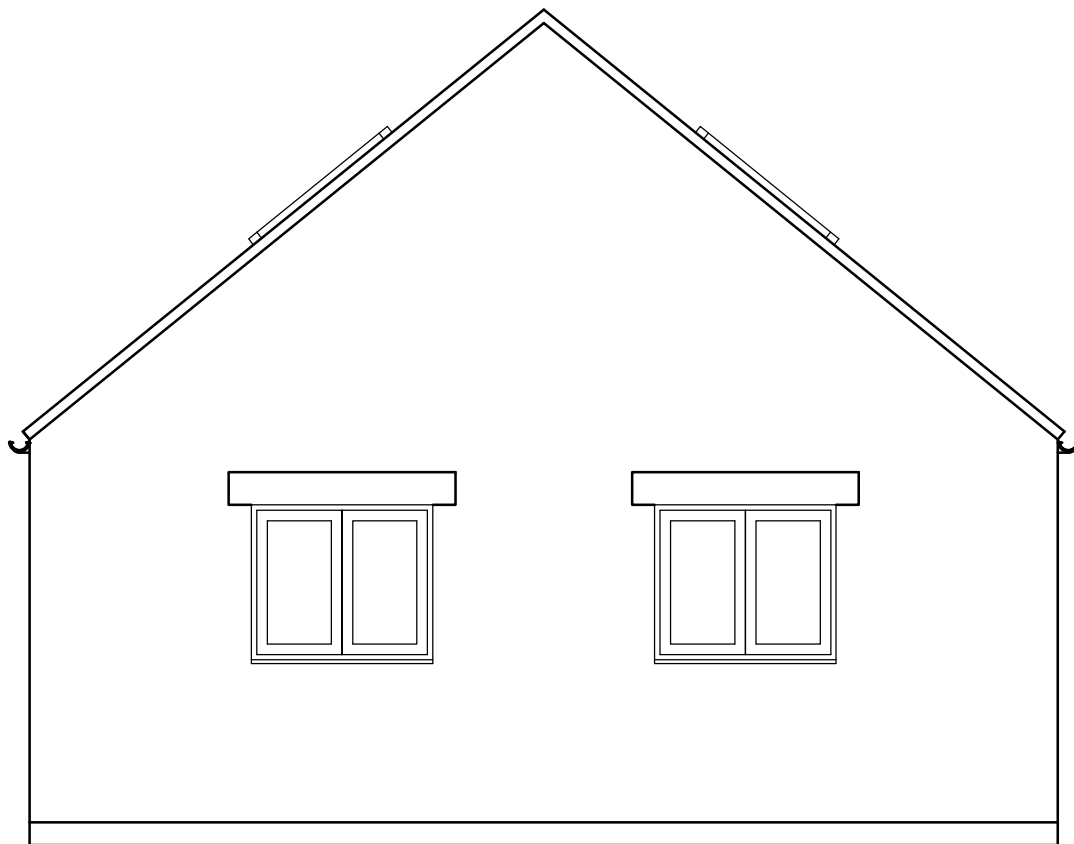
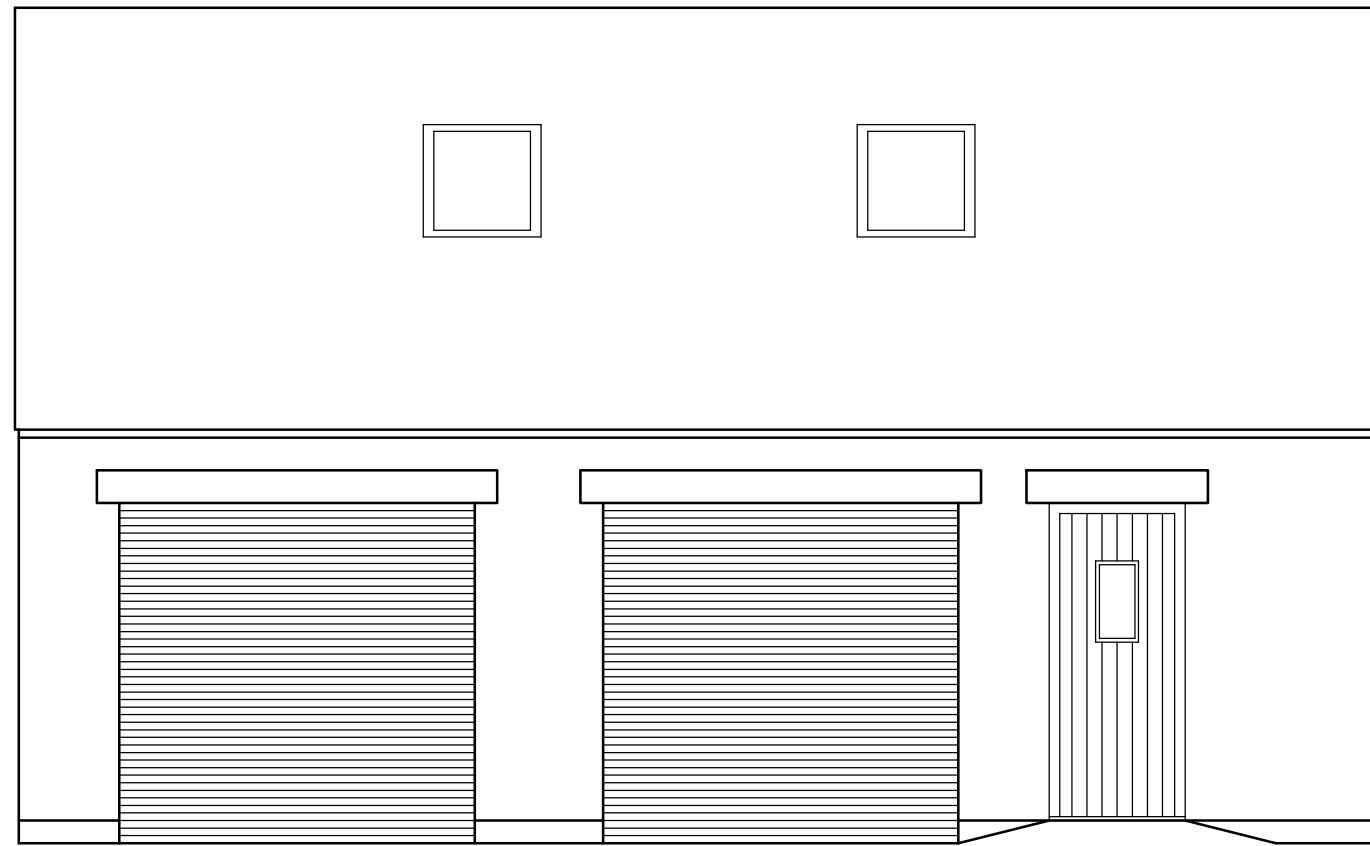
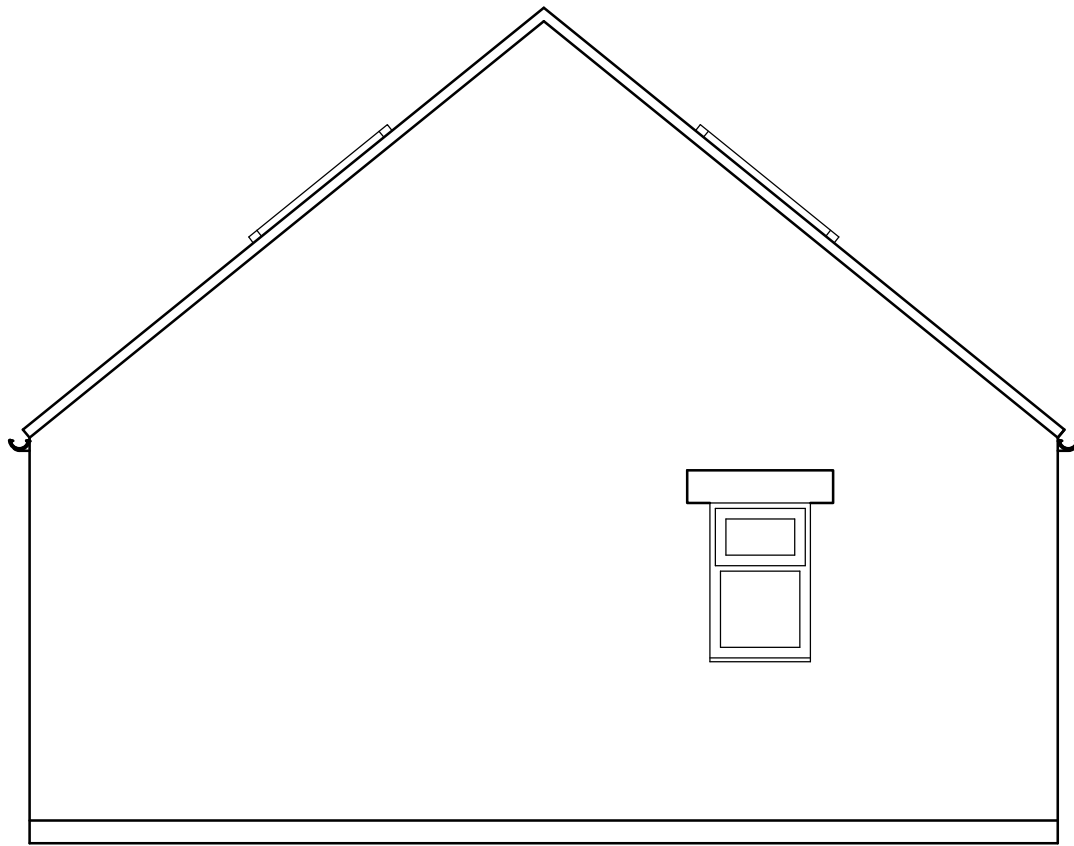


NOTES:

1. This drawing is the property of MJF CAD Solutions and must not be copied or disclosed for any purpose except as authorised by MJF CAD Solutions or the client.

Rev	Date	By	Chk	Comment


MJF CAD Solutions Ltd.
Basepoint Business Centre, Rivermead Drive
Swindon, SN5 7EX
Tel: 01793 407941 - Mob: 07783 226700
Email: mike@mjfcadsolutions.co.uk
Website: www.mjfcadsolutions.co.uk

Client

Mr Shephard
16 Silver Street
Minety
SN16 9QU

Project Title	Proposed Garage
---------------	-----------------

Drawing Title

Proposed Garage
Elevations

Drawn by: MJF	Scale: 1:50 - A3	Date: Oct 2025
------------------	---------------------	-------------------

Drawing No. 1348 03	Rev.
------------------------	------