


©David Jarvis Associates 2025  
Z:\3436 Melksham Concrete\3436-4-1 PRE PLANNING\3436-4-1 DRX\3436-4-1 PRE PLANNING\3436-4-1 S4-P1 Site Location Planning

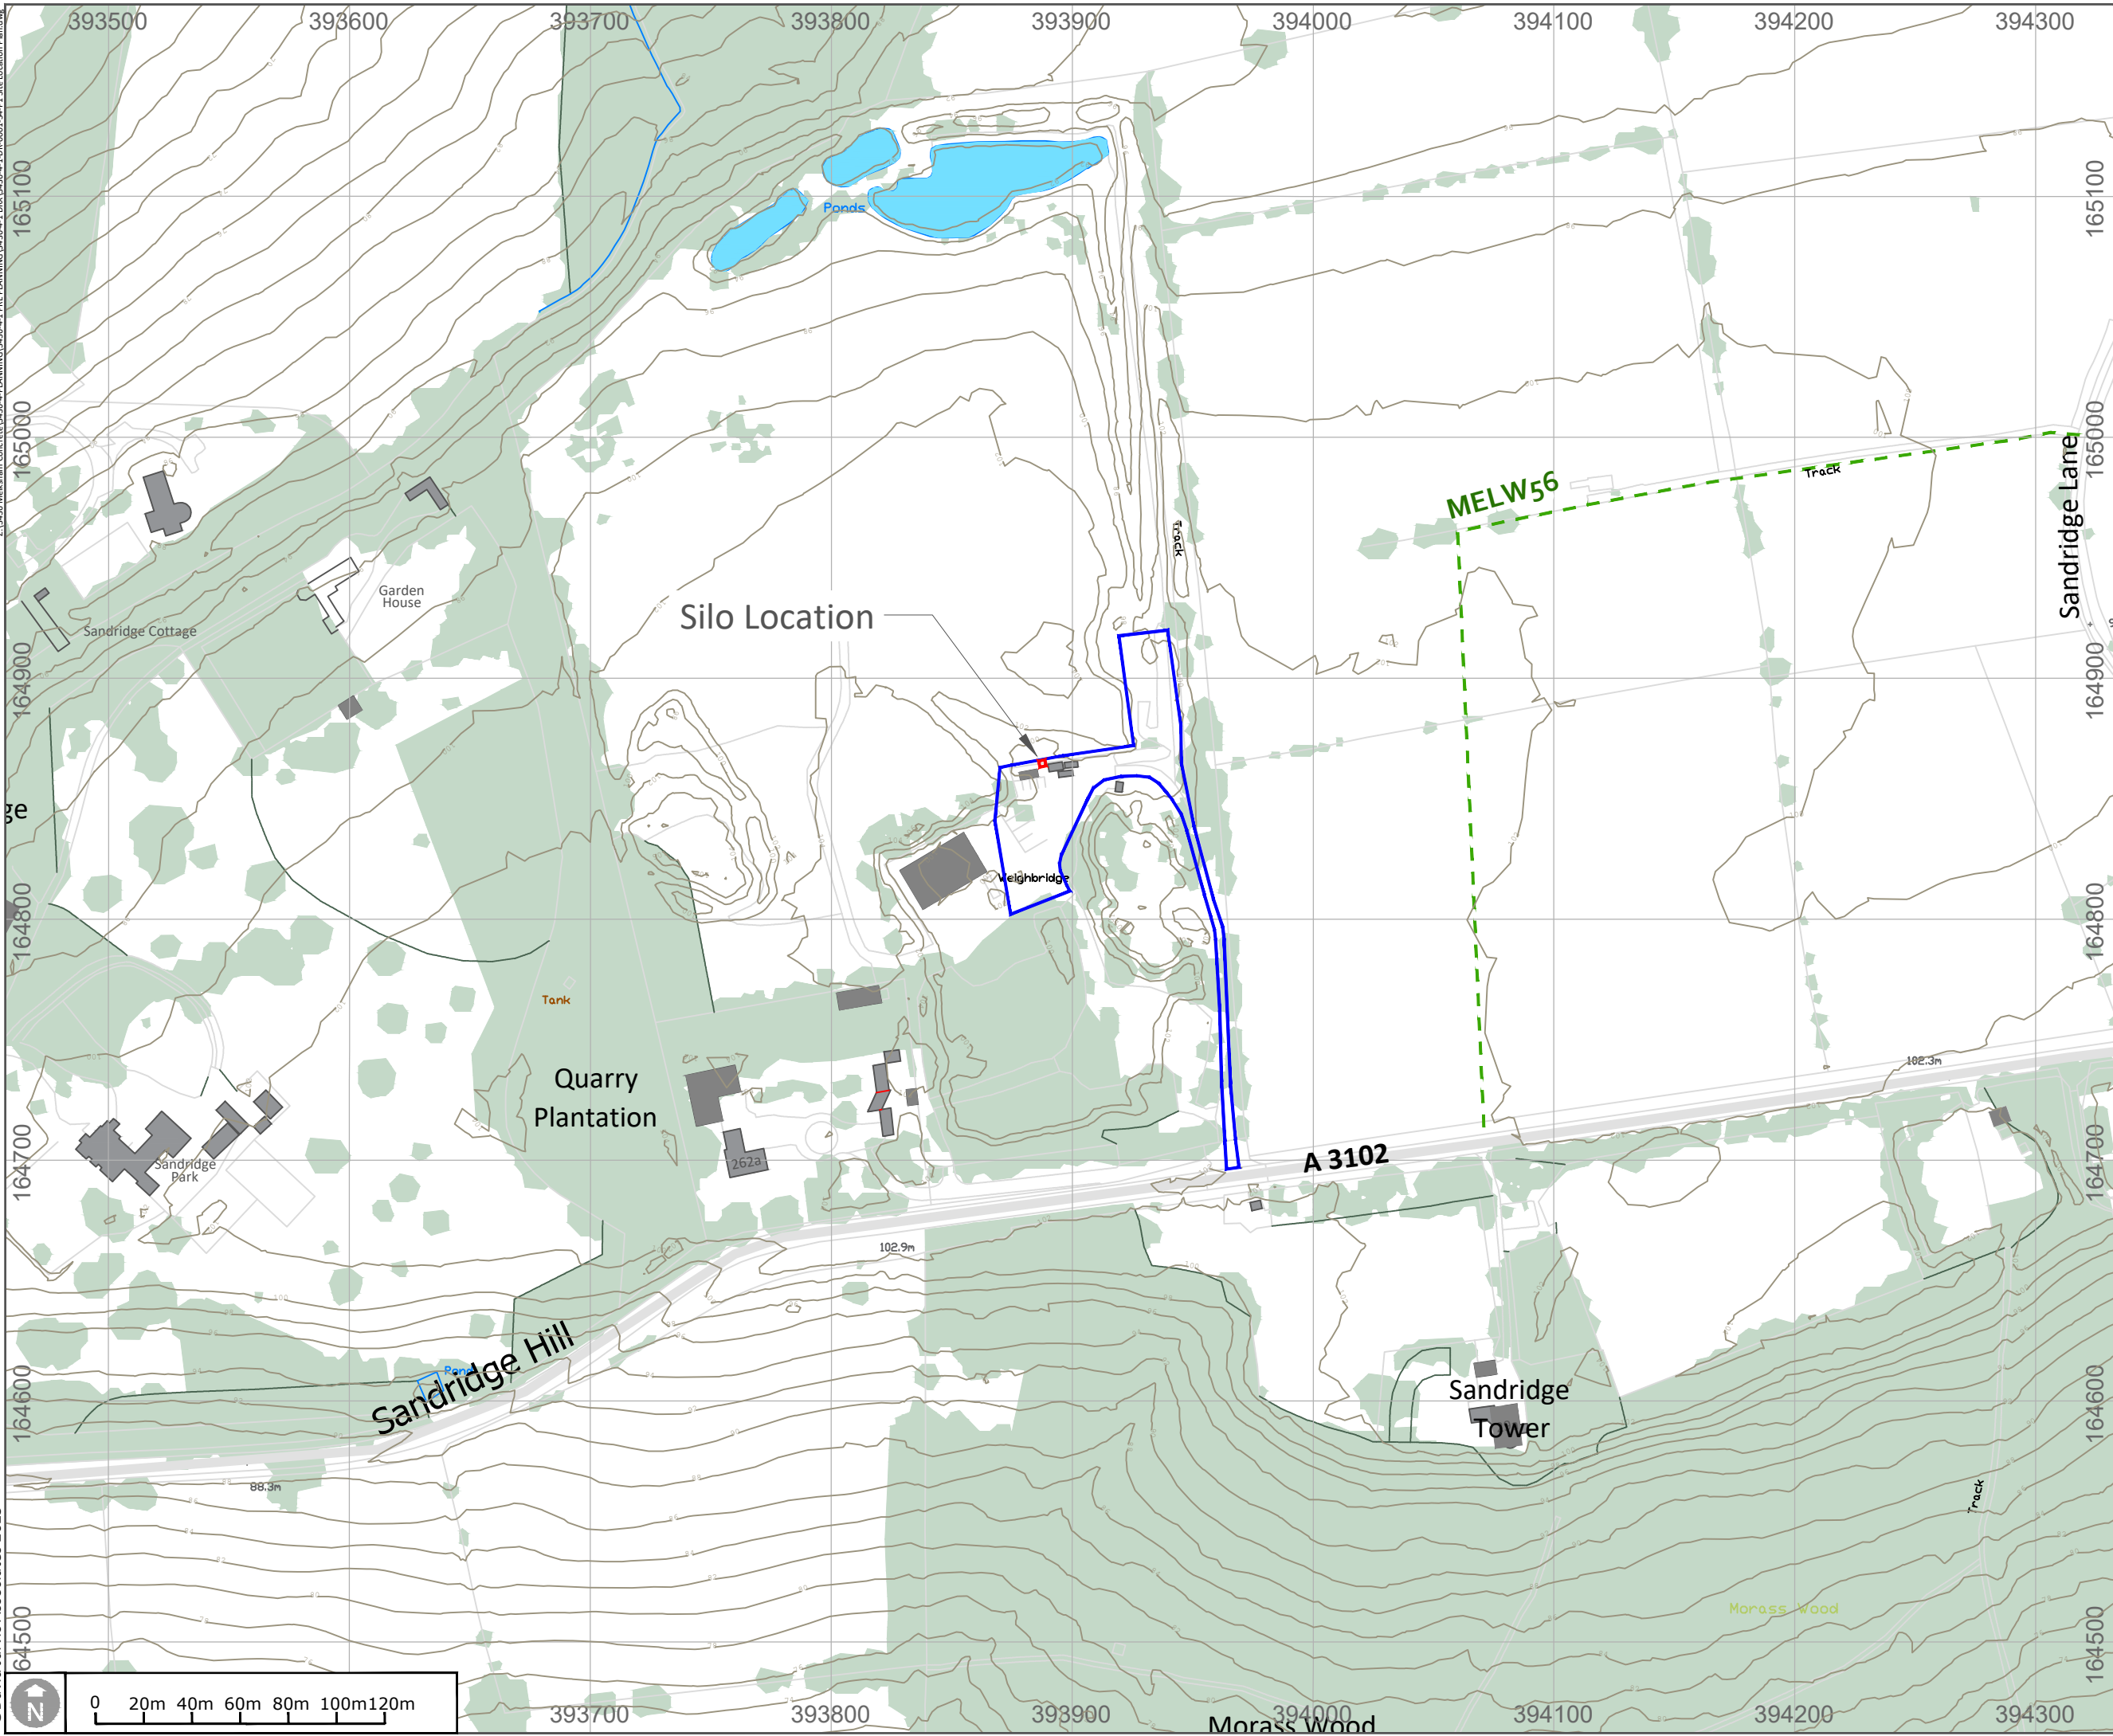

**KEY**

Boundary:

Application Site

Boundary:

Other land in Applicant's control

Status

**FINAL ISSUE**

**DAVID JARVIS ASSOCIATES**

DAVID JARVIS ASSOCIATES LIMITED  
1 Tennison Street Swindon Wiltshire SN1 5DT  
t: 01793 612173  
e: mail@davidjarvis.biz  
w: www.davidjarvis.biz

Client

**MELKSHAM MINIMIX LTD.**

Project

**SILo APPLICATION**

Drawing Title

**SITE LOCATION**

|                |                 |                   |              |
|----------------|-----------------|-------------------|--------------|
| Scale          | Sheet Size      | Date Plotted      |              |
| <b>1:2,500</b> | <b>A3</b>       | <b>14/11/2025</b> |              |
| Client Ref.    | Drawing Ref.    | Drawing No.       | Version      |
| -              | <b>3436-4-1</b> | <b>DR-0001</b>    | <b>S4-P1</b> |