
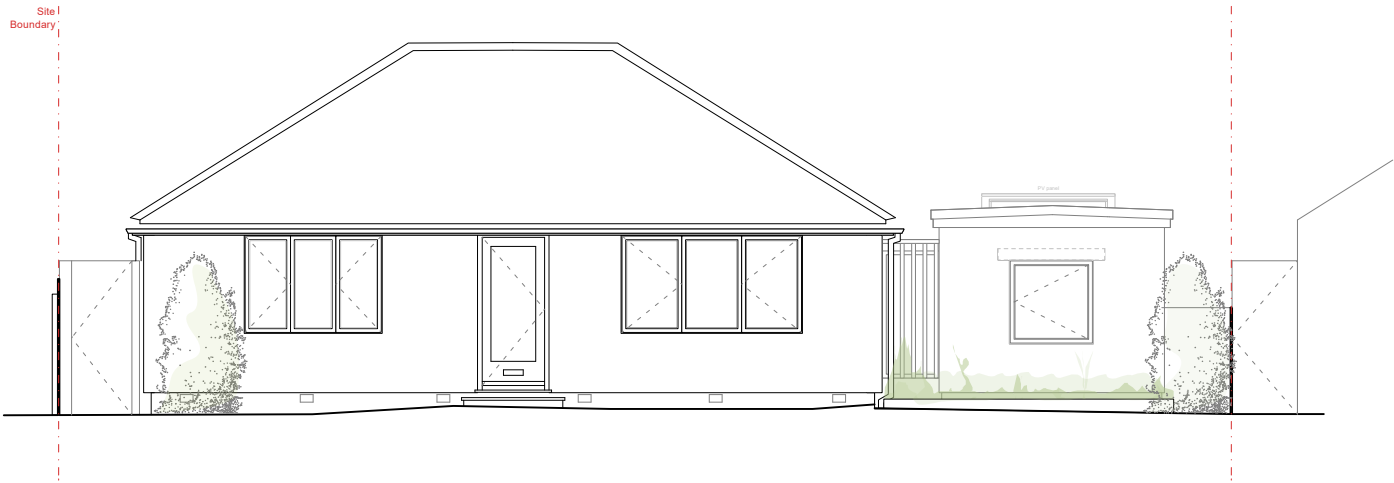


Planning


CLIENT
Mr & Mrs Luxford

ADDRESS
3A Providence Lane
Corsham,
SN13 9DJ

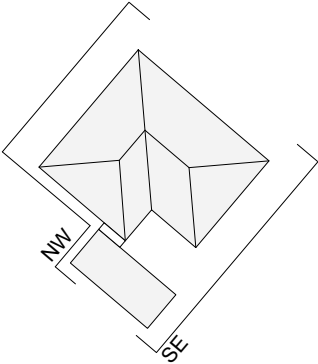

95m

North West elevation

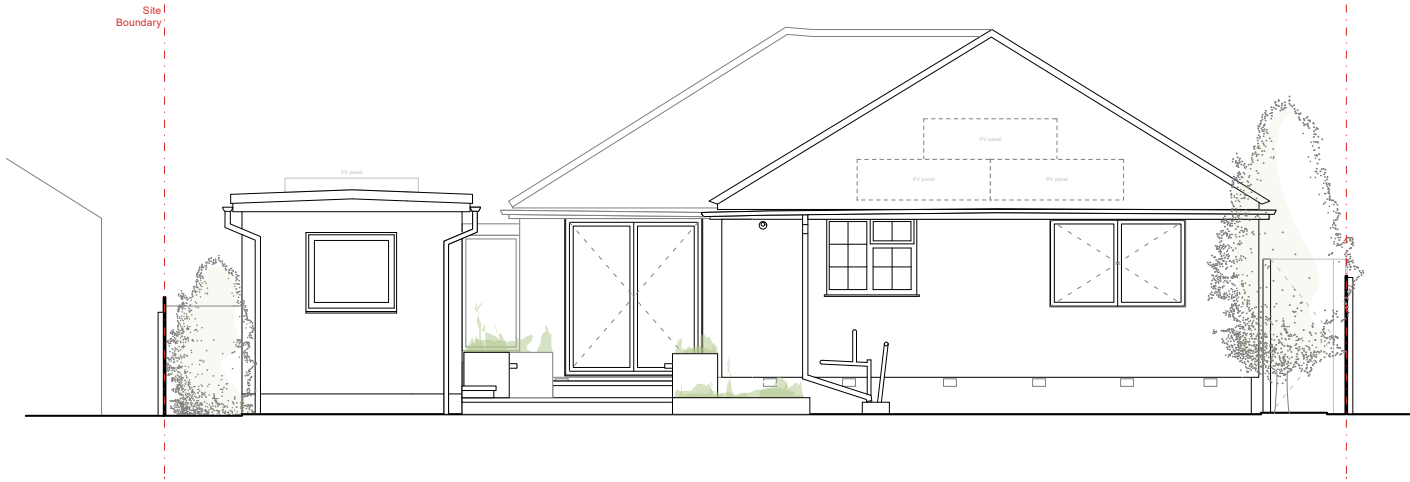

95m

South East elevation



PR NW - SE Elevations

PROJECT	STAGE	DRAWING	REV	DRAWN
14	- 3	- 11		IM
SCALE	SIZE	CREATION		
1:100	@A3 L	Nov. 2025		