


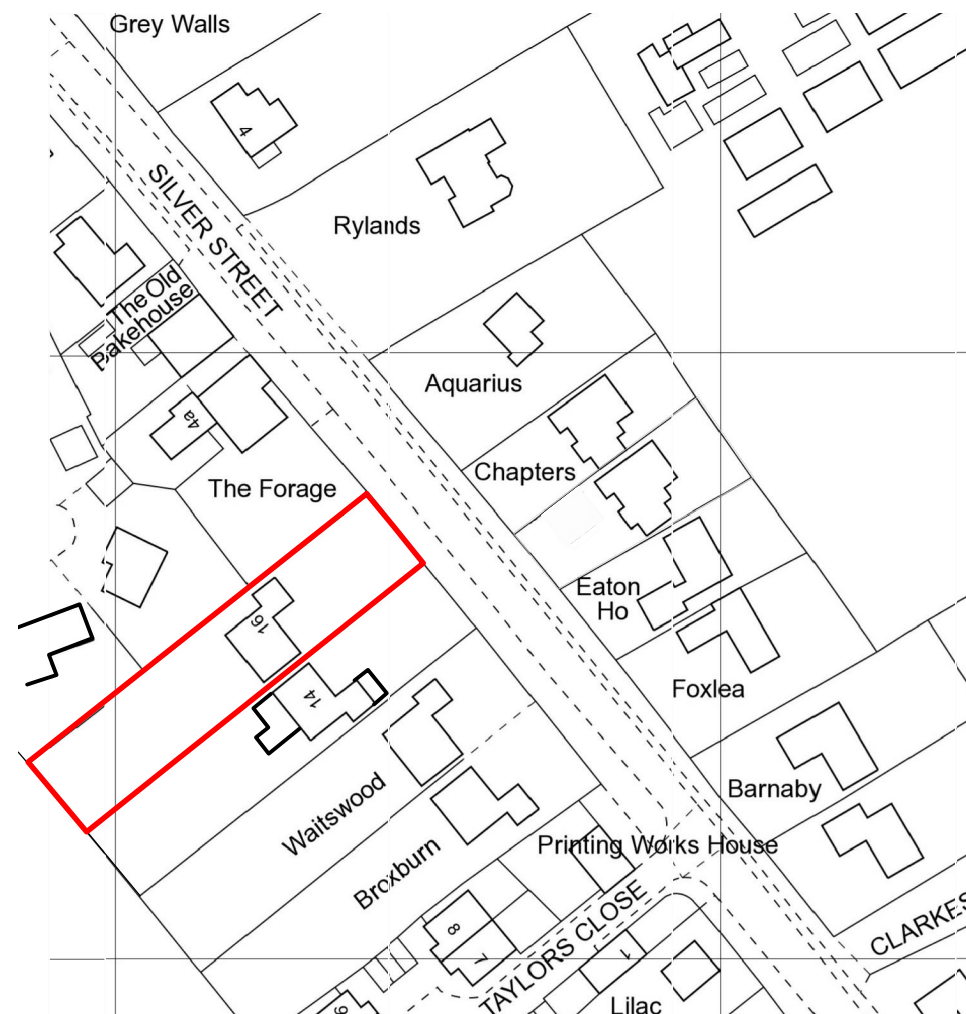

LOCATION PLAN 1 : 1 250



Rev Date Notes




TOWN AND
COUNTRY
PLANNING
DEVELOPMENT
CONSULTANTS

LPC (TRULL) LTD.,
TRULL, TETBURY, GLOUCESTERSHIRE GL6 8SQ
Tel: 01285 841433 email: admin@lpctrull.com

Client
Mr J Shephard
Project
16 Silver Street, Minety,

Drawing
LOCATION PLAN

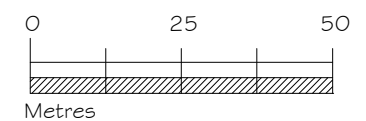

Date: April 2023 Scale: 1:1250 @ A3
Drawing Number
LPC 5576 EX 01