



PROPOSED END ( WEST ) ELEVATION 1:100




EXISTING END ( WEST ) ELEVATION 1:100




PROPOSED FRONT ( SOUTH ) ELEVATION 1:100



EXISTING FRONT ( SOUTH ) ELEVATION 1:100

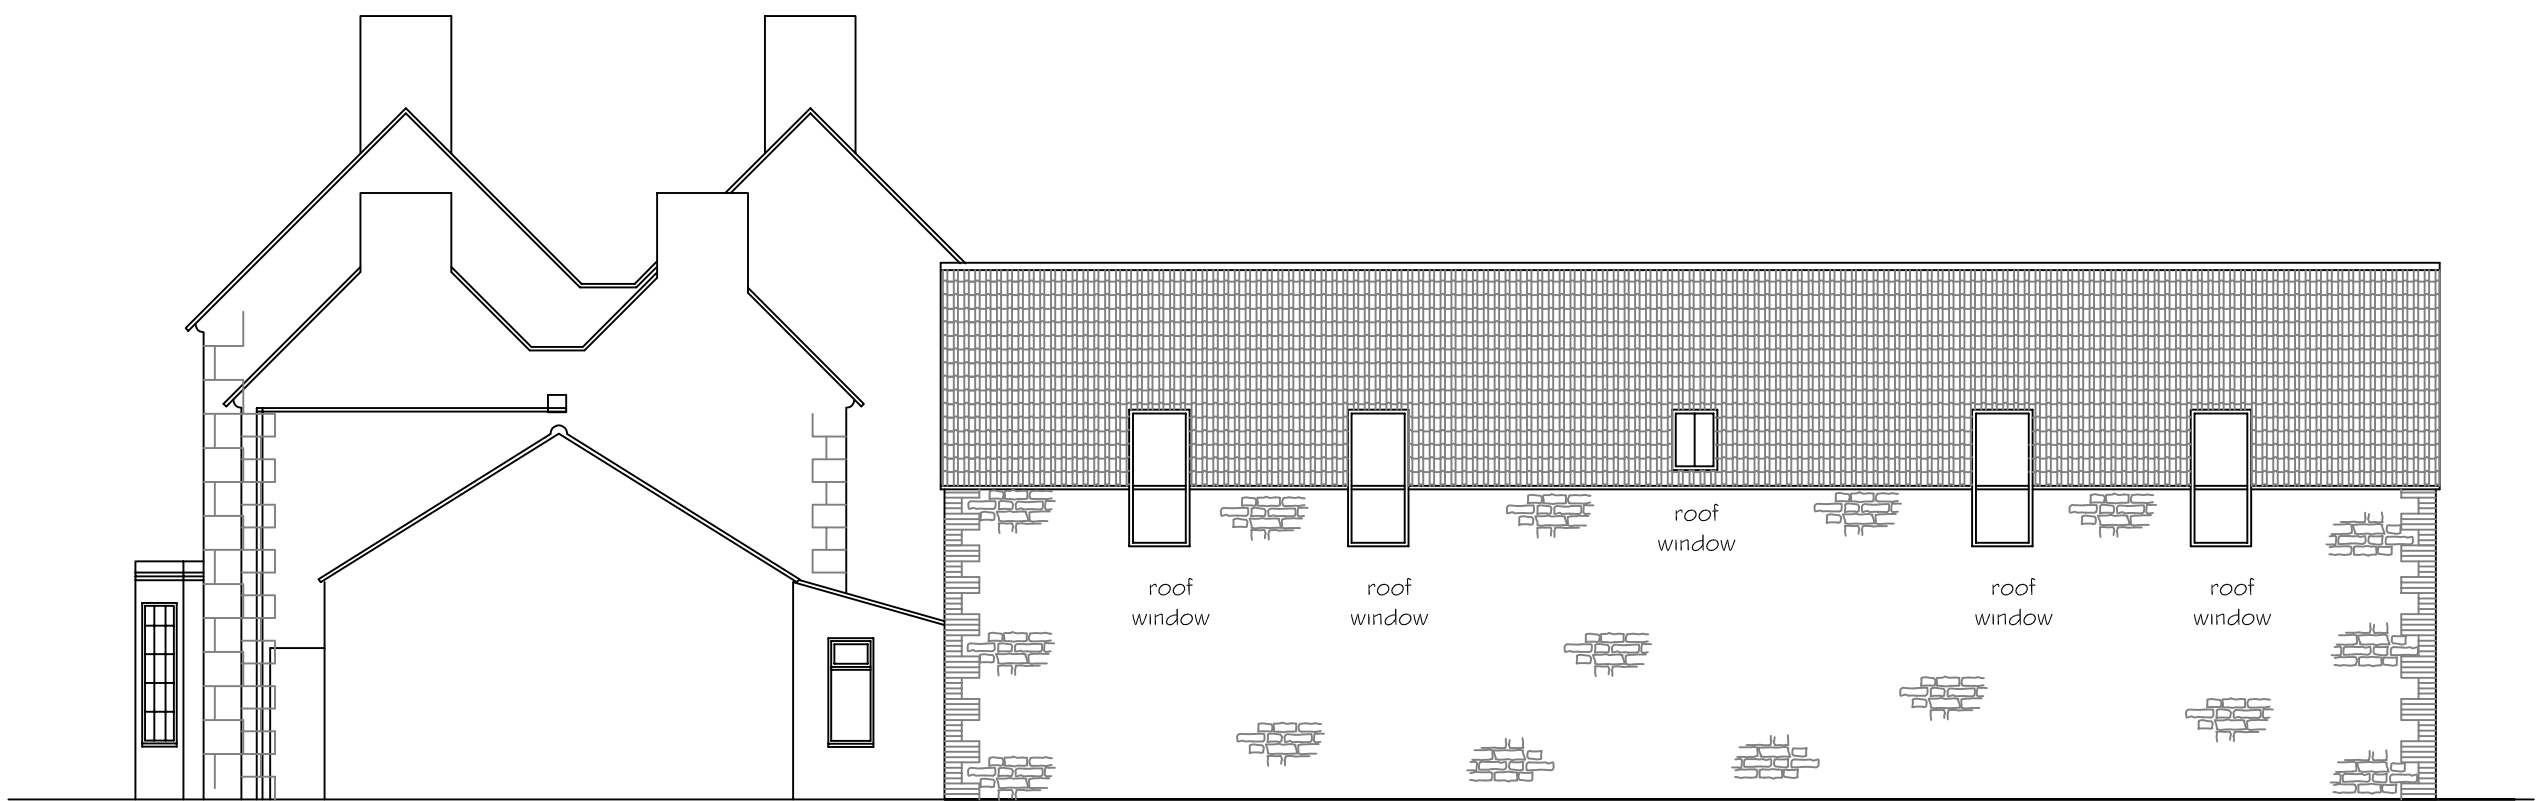

PROPOSED SIDE ( EAST ) ELEVATION 1:100

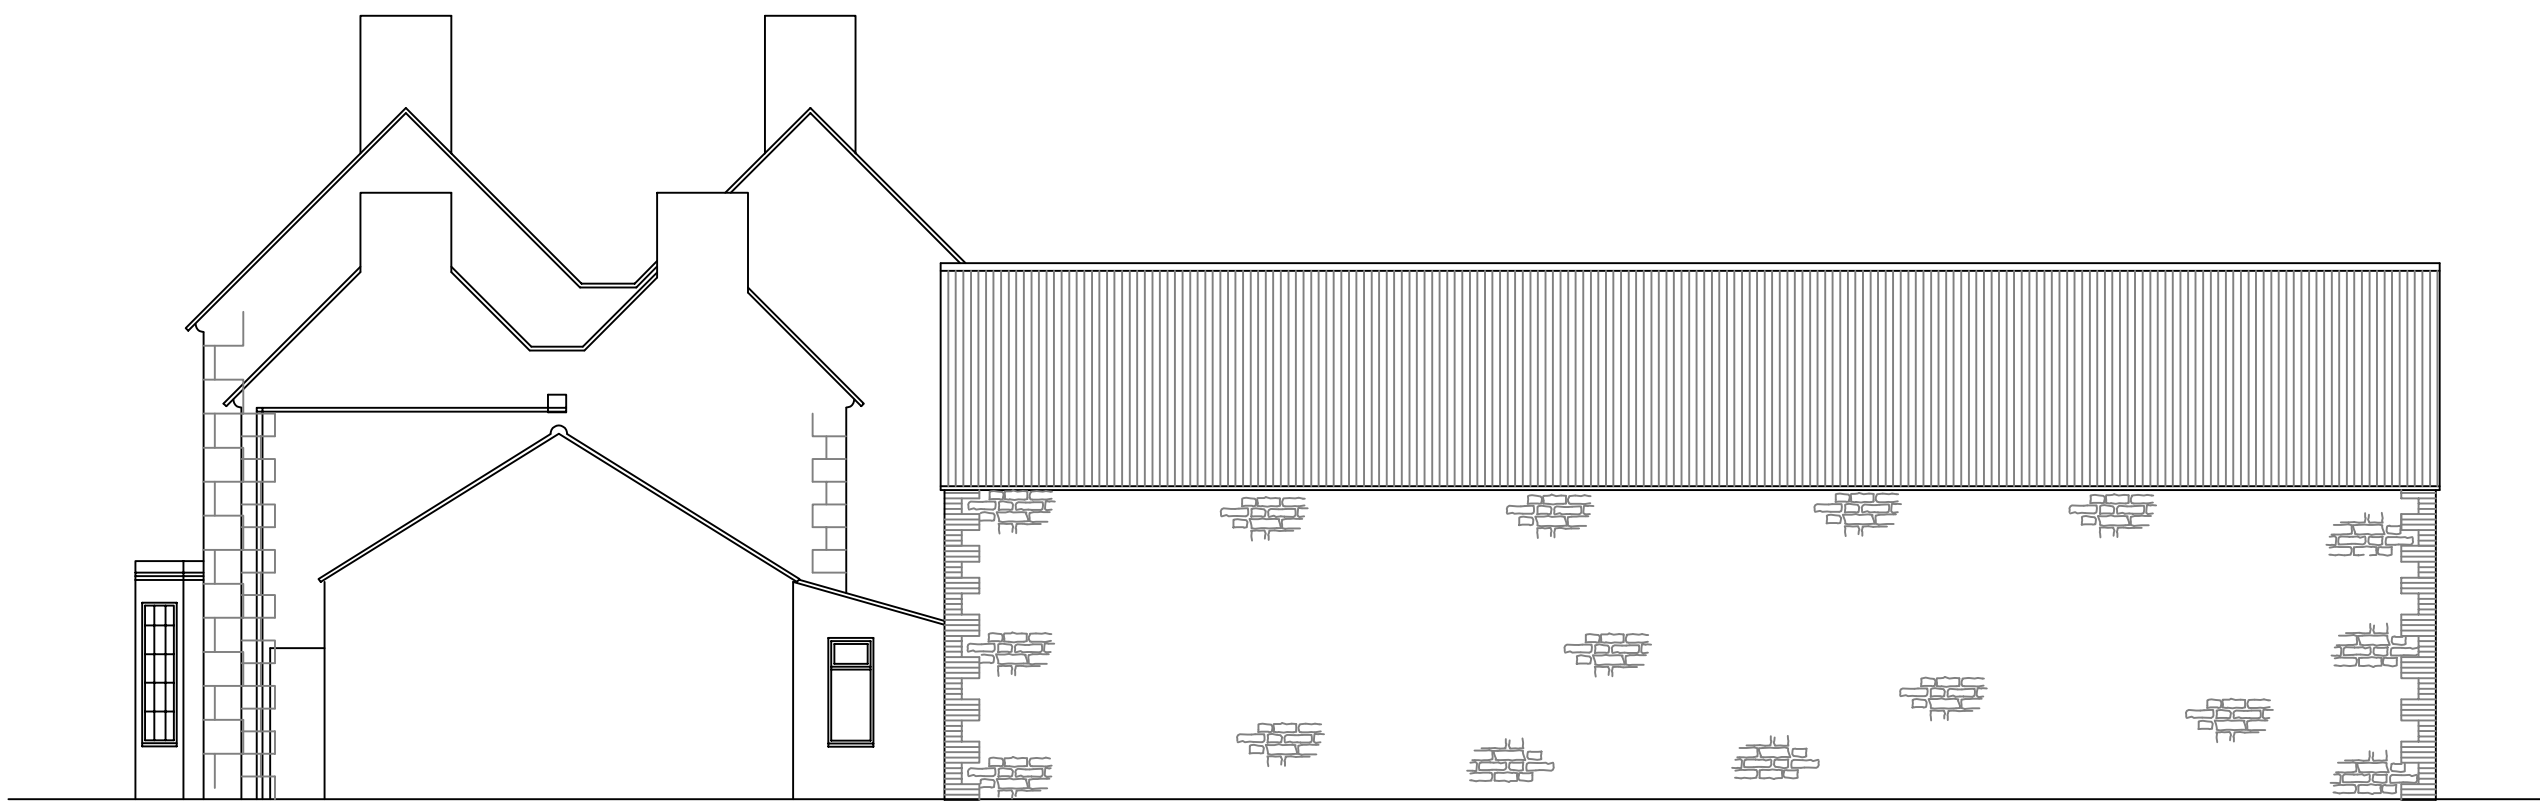


EXISTING SIDE ( EAST ) ELEVATION 1:100



PROPOSED REAR ( NORTH ) ELEVATION 1:100



EXISTING REAR ( NORTH ) ELEVATION 1:100

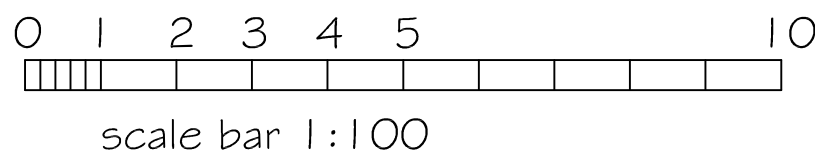

SJF

PLANNING  
& DESIGN SERVICE

01225 782078   simonnearthebell@gmail.com

PROPOSED

BARN CONVERSION TO  
ACCOMMODATION

CLIENT

MR G WALTERS

LOCATION

MANOR FARM  
SANDRIDGE COMMON  
MELKSHAM  
SN1 2 7QT

TITLE

ELEVATIONS

DRG NO

2129-1

ISSUE

1

DATE

JULY 2022