



Z:\3436 Melksham Concrete\3436-4-1 PRE PLANNING\3436-4-1 DR\3436-4-1 DR-0004-S4-P1 Silo Elevations.dwg

©David Jarvis Associates 2025

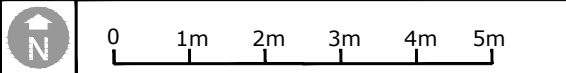

OS data © Crown copyright and database rights 2025 Ordnance Survey AC0000808122

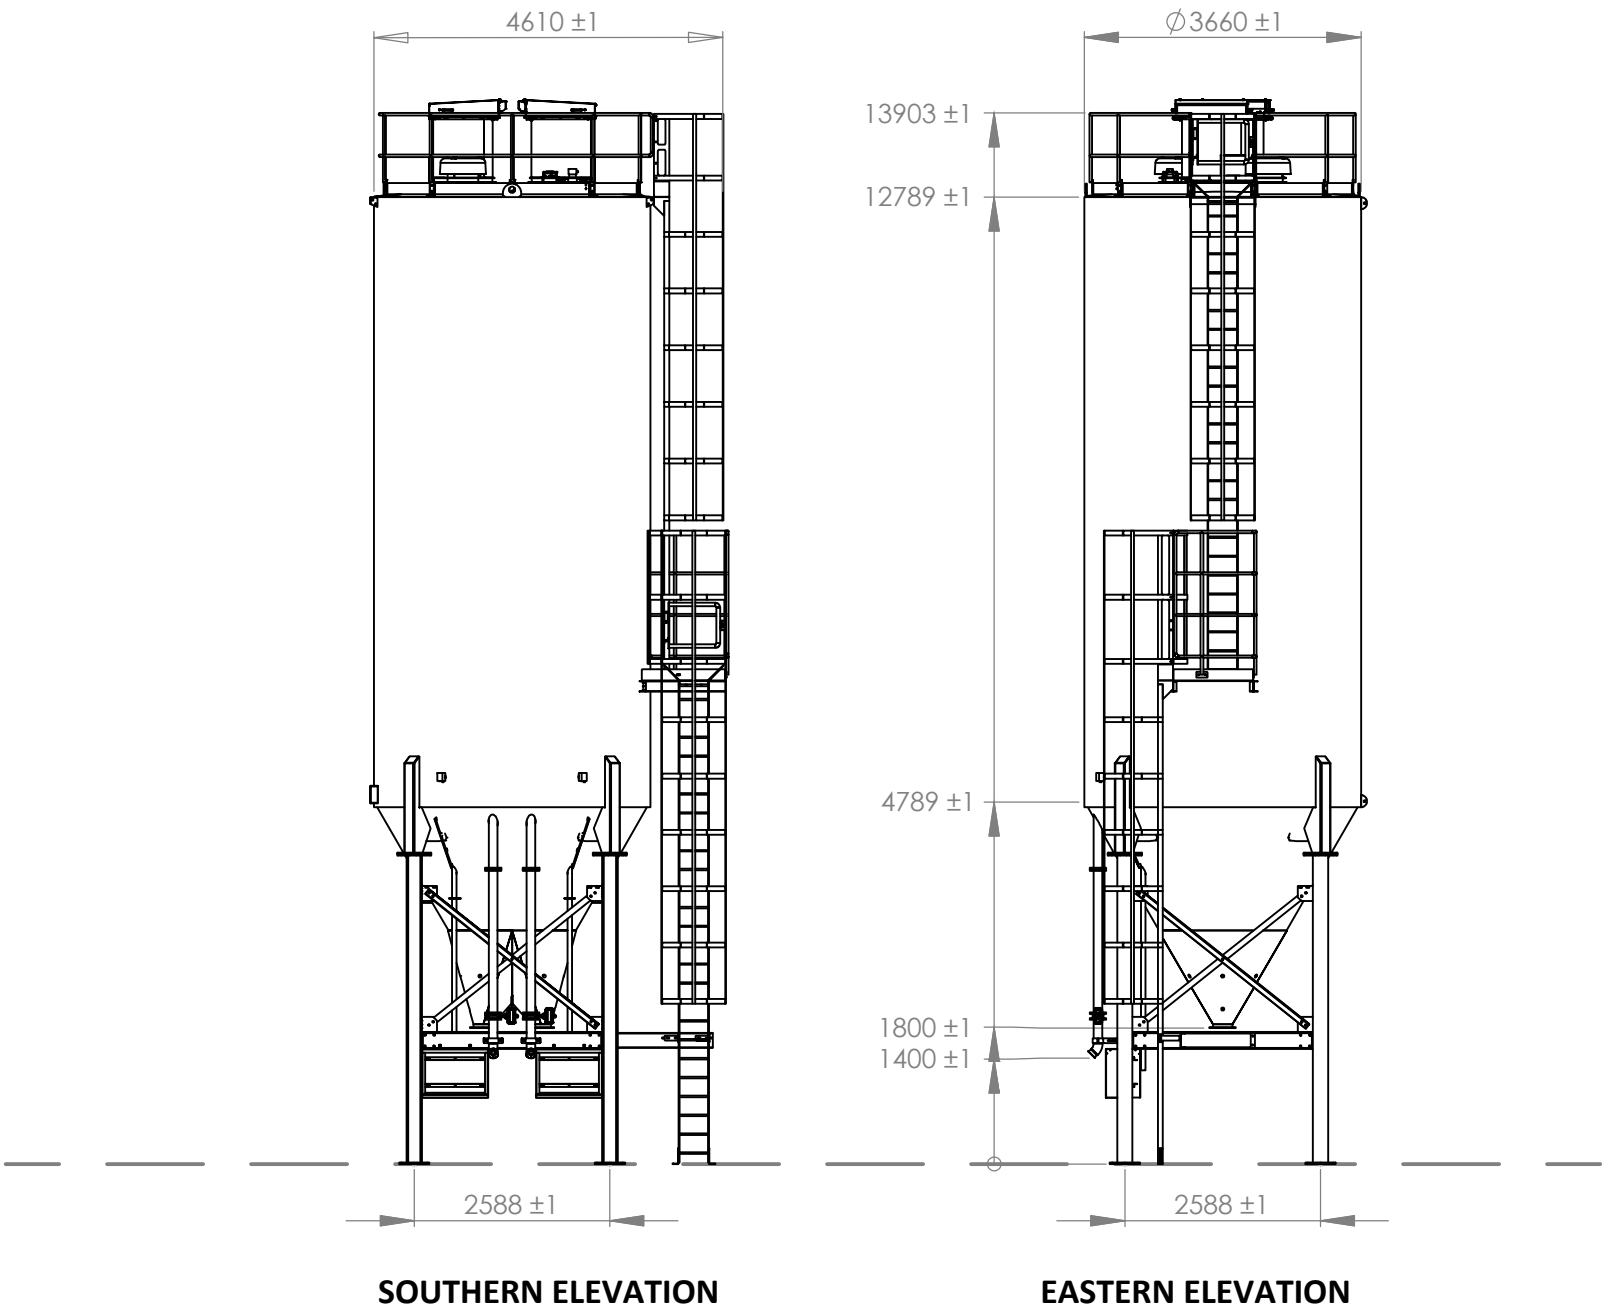

Status

FINAL ISSUE

DAVID JARVIS ASSOCIATES

DAVID JARVIS ASSOCIATES LIMITED
1 Tennyson Street Swindon Wiltshire SN1 5DT
t: 01793 612173
e: mail@davidjarvis.biz
w: www.davidjarvis.biz

Client
MELKSHAM MINIMIX LTD.

Project
SILO APPLICATION

Drawing Title
SILO ELEVATIONS

Scale 1:100		Sheet Size A3		Date Plotted 14/11/2025	
Client Ref. -	Drawing Ref. 3436-4-1		Drawing No. DR-0004		Version S4-P1