


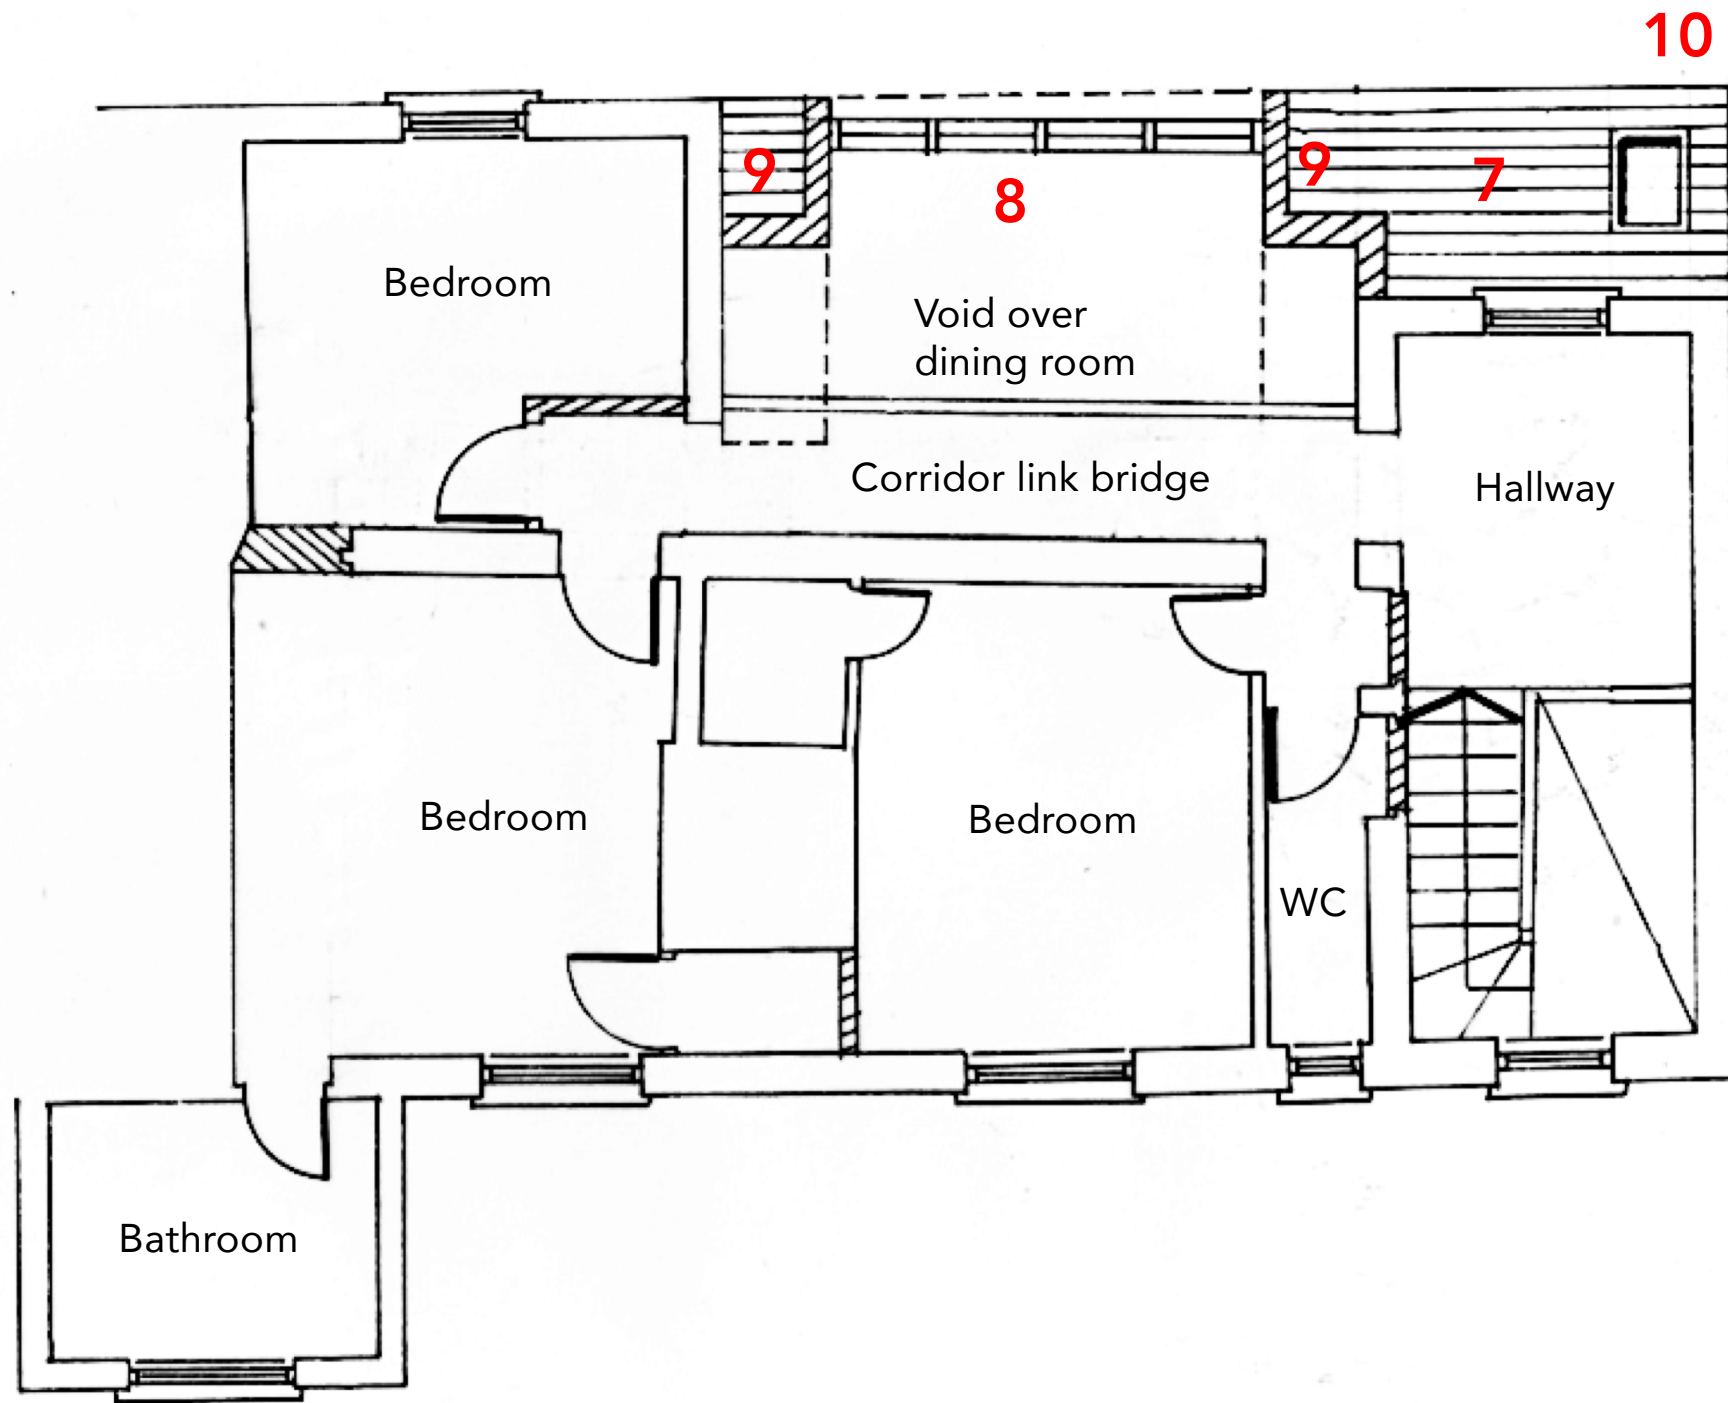

7. New monopitch tiled roof over shower room extension below

8. New dining room double height glazed wall created as a projecting dormer window.

9. Tiled inclined roof margins to central new double height dormer window

10. New rooflight

Note – New walls shown hatched

