



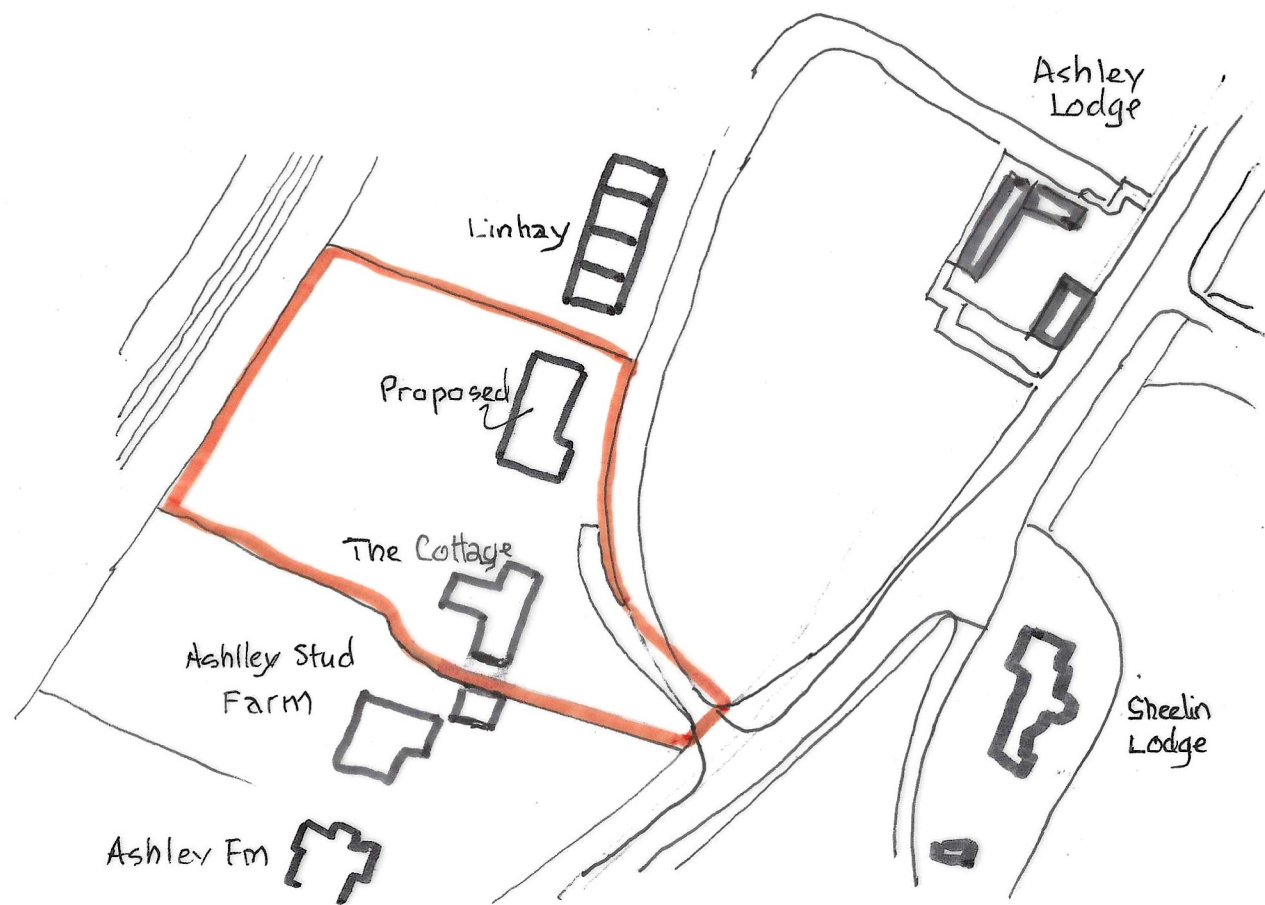

Location 1:1250

0 10 20m

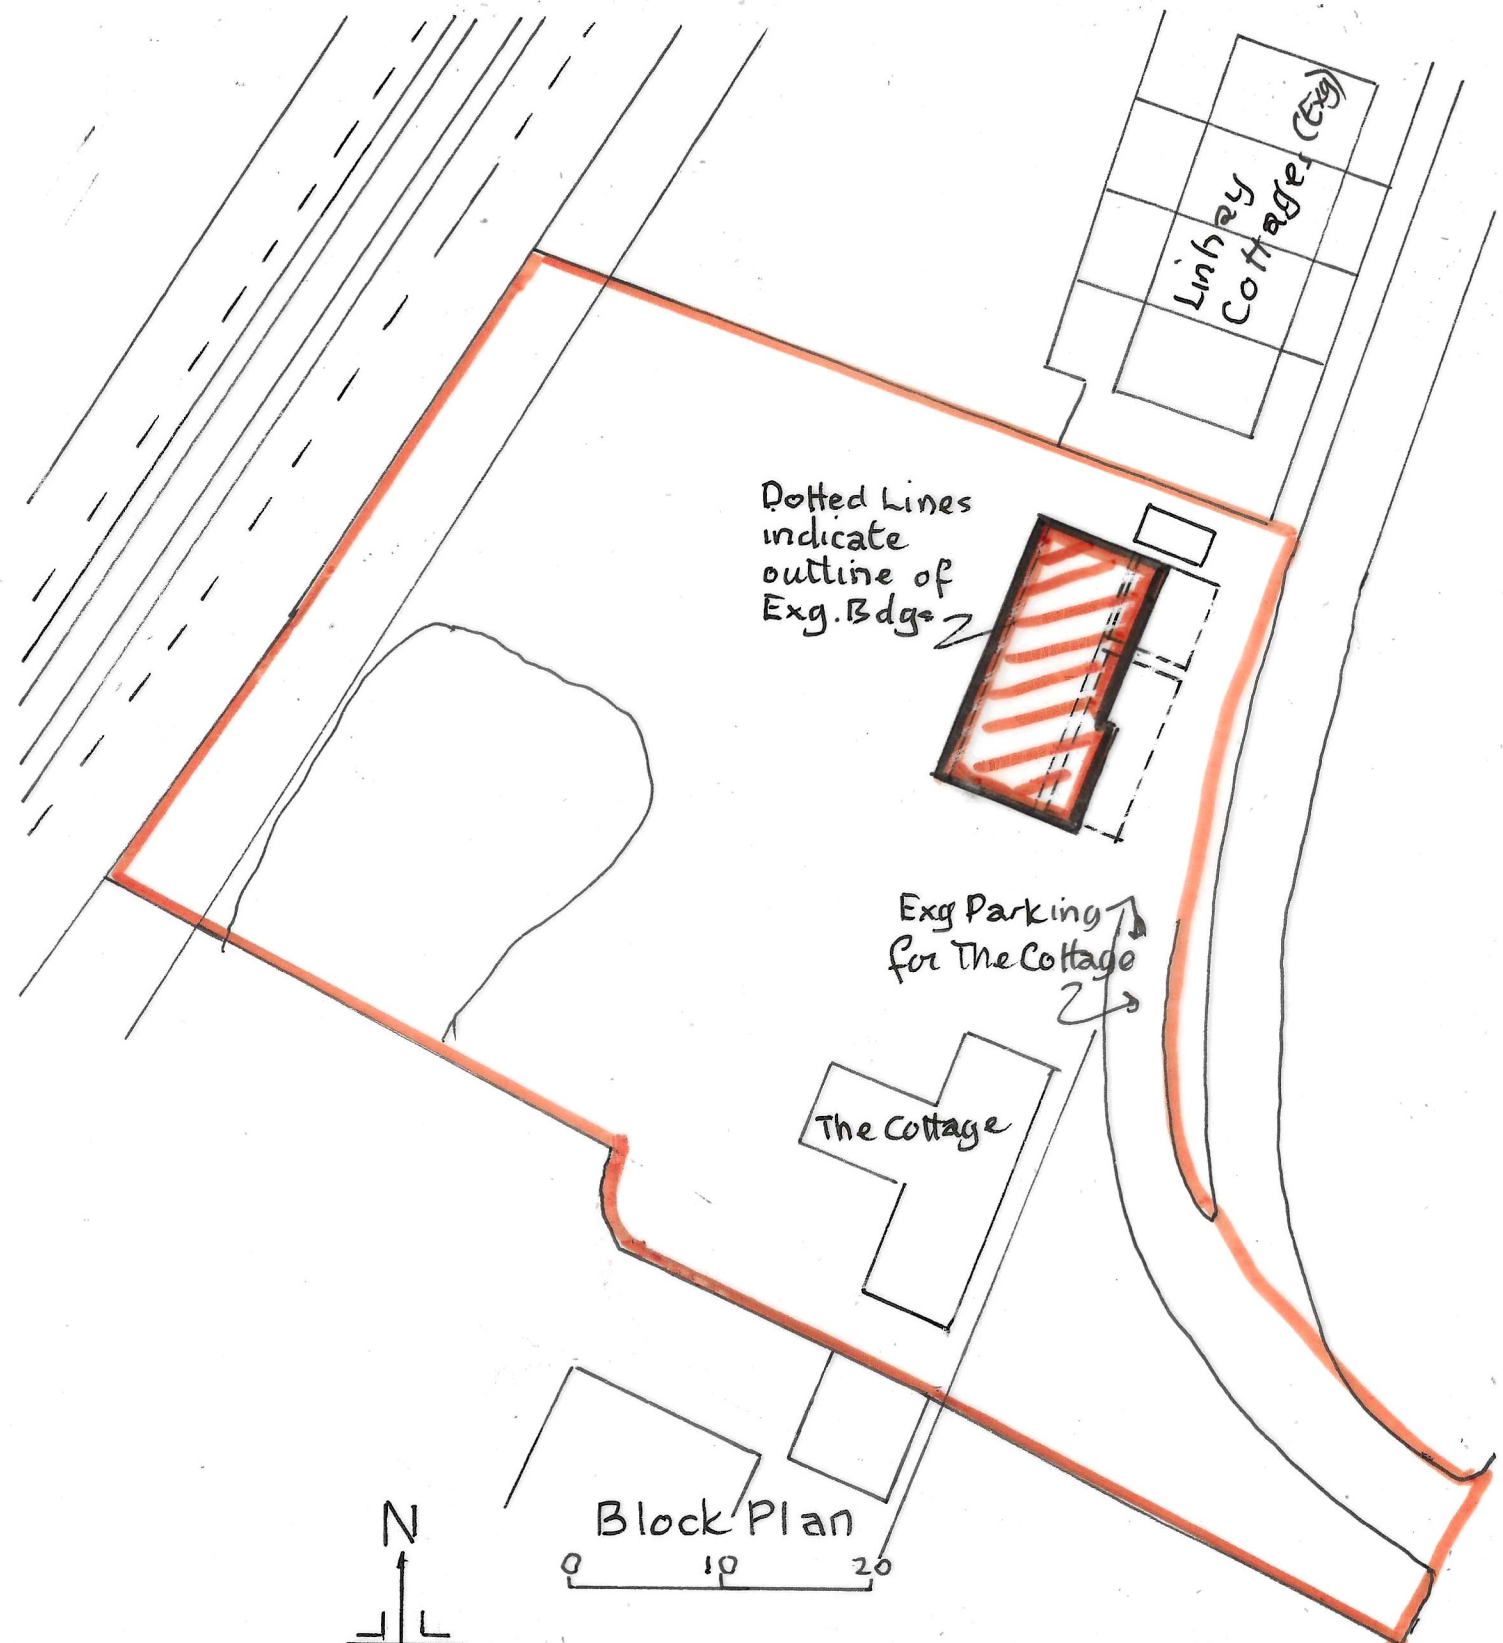

Block Plan

0 10 20

1:500 0 200mm 400 600 800 1000 1200 1400 1600 1800 2000
200 0 2m 4 6 8 10 12 14 16 18 20

1:500 0 10m 20m 30m 40m 50m

1250 0 10m 20 30 40 50 60 70 80 90 100
2500 0 20m 40 60 80 100 120 140 160 180 200

1:5 0 100mm 200 300 400 500
1:50 0 1m 2 3 4 5

1:1 0 10mm 20 30 40 50 60 70 80 90 100
1:100 0 1m 2 3 4 5 6 7 8 9 10

BOLINGBROKE DESIGN

6 The Slipway, Staverton, BA14 8UP

Mobile 07860 491800

bolingbroke.design@gmail.com

LEGEND:-

- Exg Walls
- New Stone
- New Brick
- New Block
- New Stud

NOTES:

© All copyright 2025 Reserved

Client

Jennifer Jenkins

Job Title

Rebuilt Garden Store and
And Garden Room "The Cottage" SH13BAN

Scale A+A3

1:1250 1:500

Drawn by *an*

Date Nov 2025

Drawing Title **Location
and Block Plan**

Drg No.

3208/1

Rev

C

420x297mm A3