


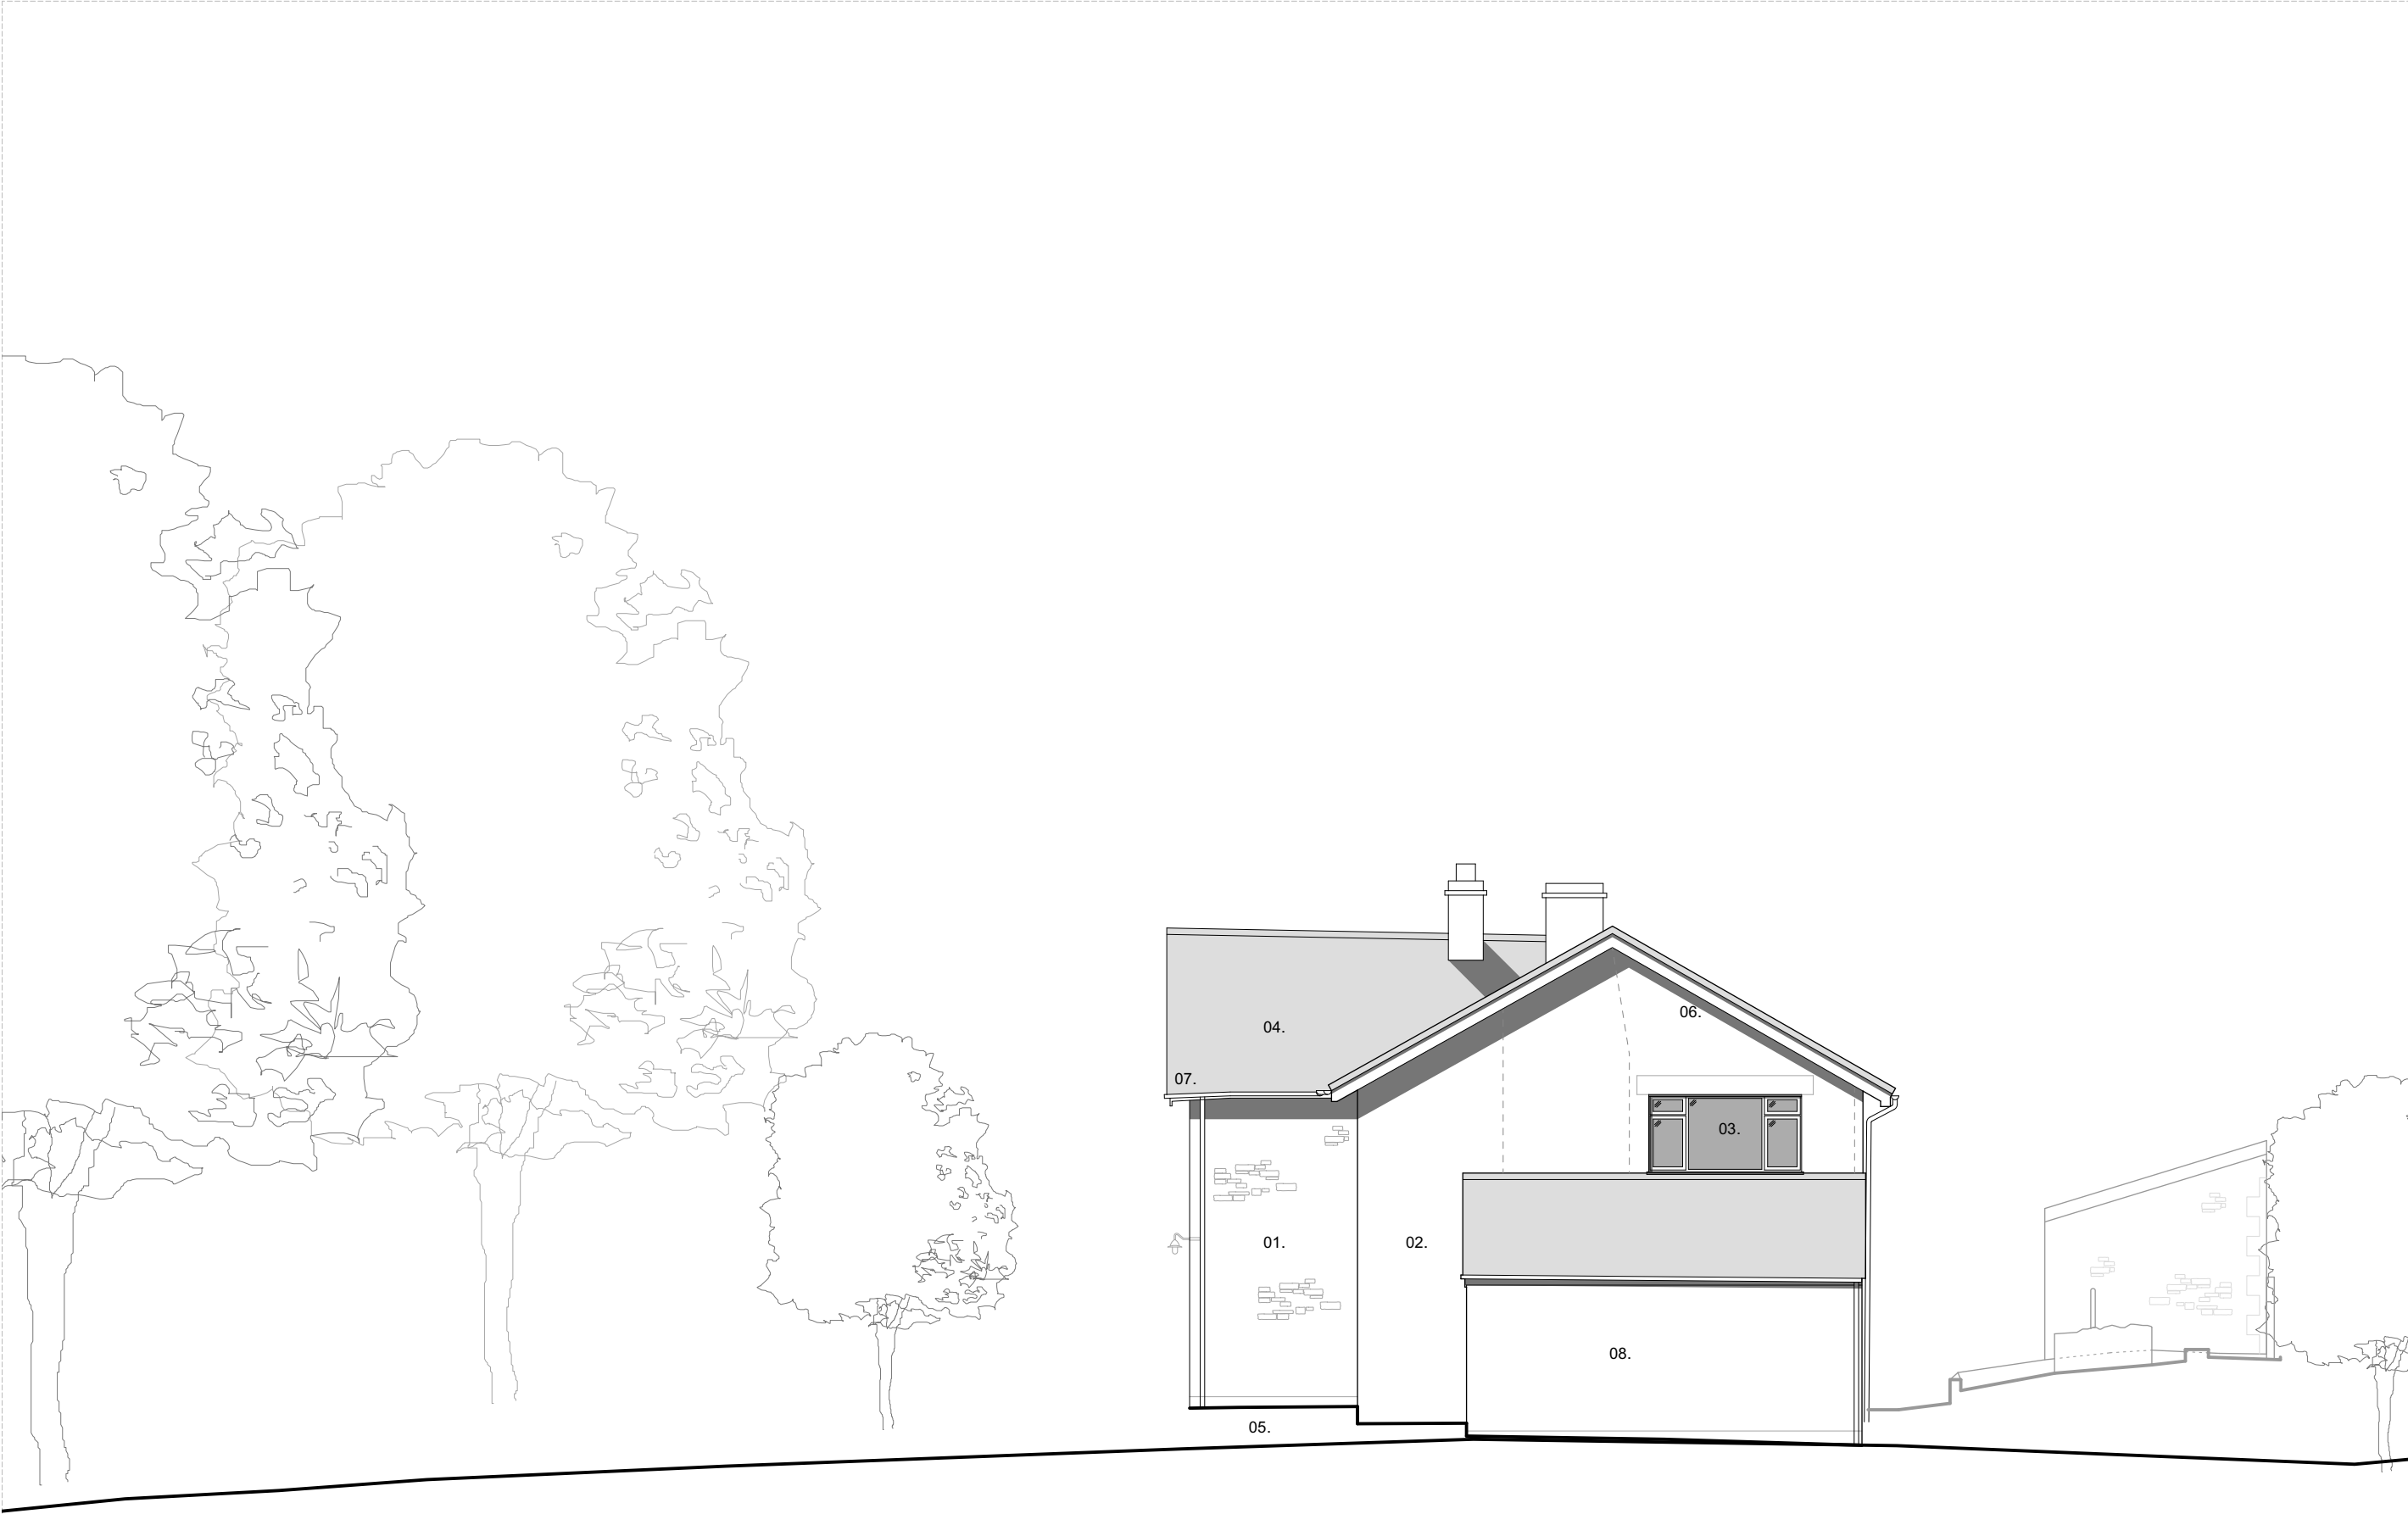

NOTES:

Key:

- 01. Rubblestone walling
- 02. Reconstituted stone
- 03. uPVC windows and doors
- 04. Interlocking concrete tiled roof
- 05. Asphalt drive
- 06. Painted timber fascias
- 07. Plastic rainwater goods
- 08. Double garage

REV.	DESCRIPTION	DATE
------	-------------	------

EXISTING -
South East
Elevation

JOB NO. - DRAWING NO.	REV.
-----------------------	------

588 - X 203


Monksfield

SCALE @ A3: 1:100

LAST PLOT DATE: 13/11/2025

DRAWN BY: XX
CHECKED BY: xx

SURVEY

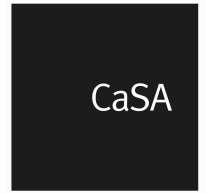

www.casa-architects.com
© CaSA Architects