


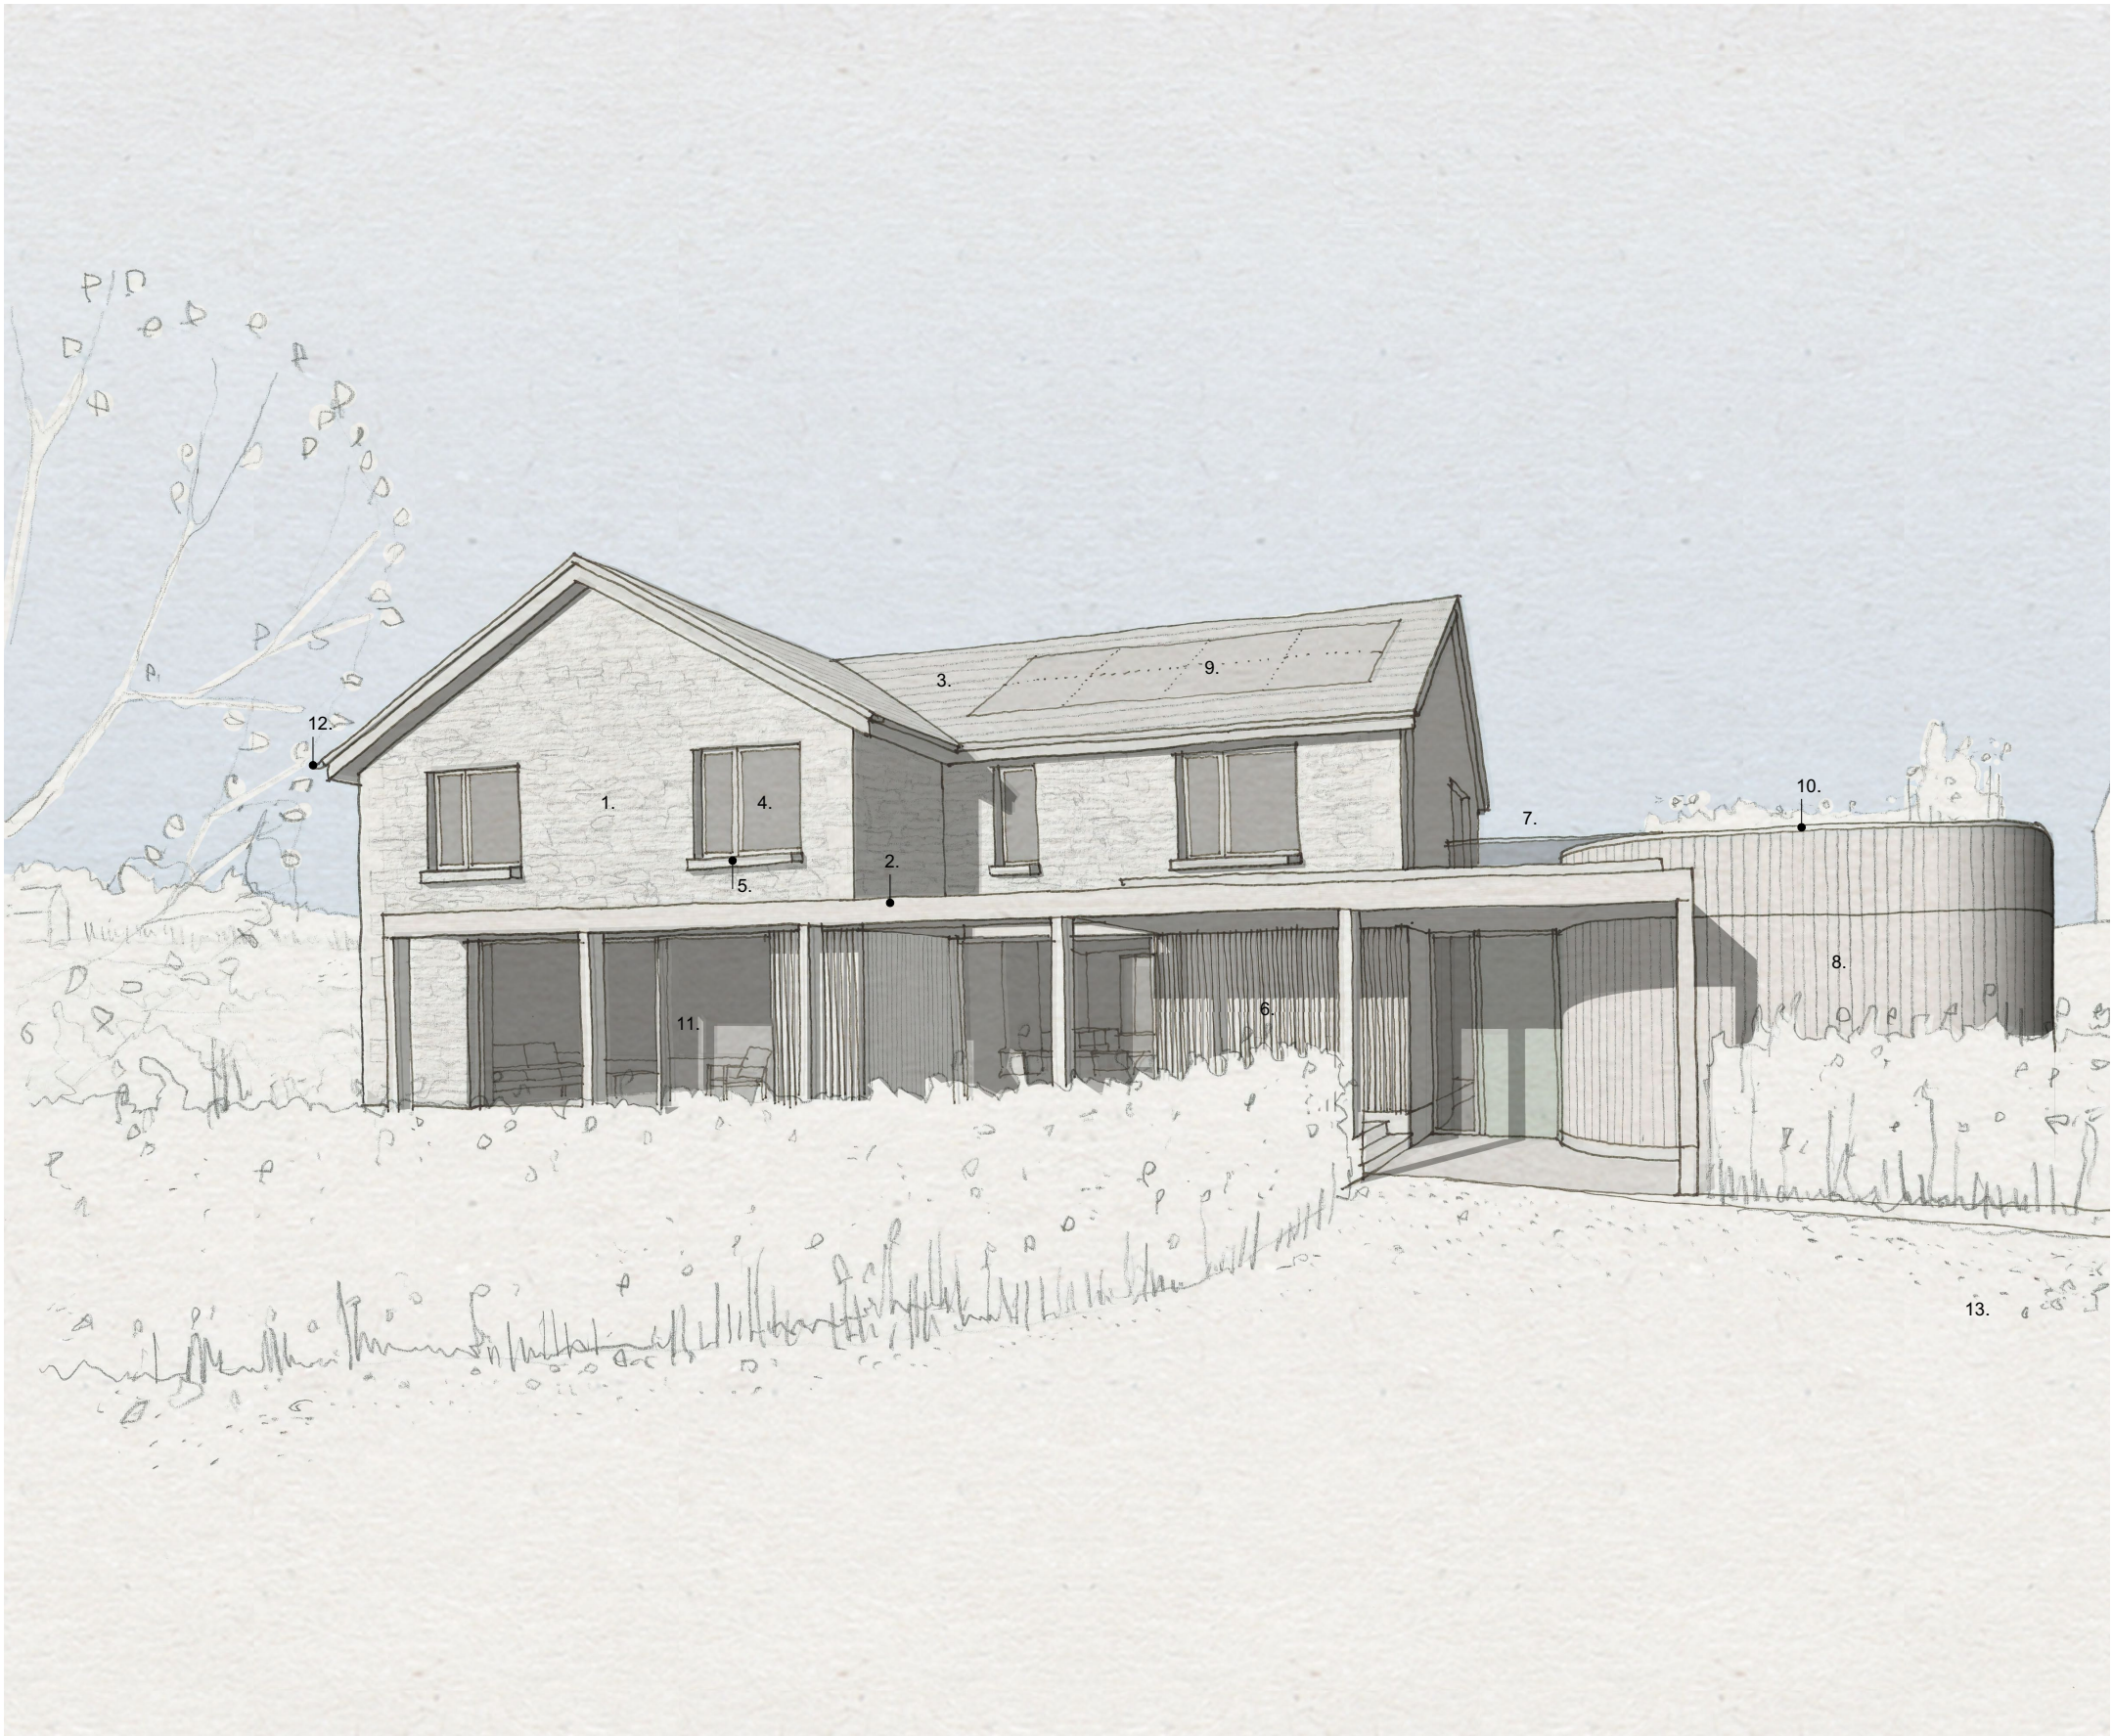

NOTES:

Key:

- 01. Limewashed stone
- 02. Timber pergola
- 03. Slate roof
- 04. Powder coated aluminium windows
- 05. Natural stone cills
- 06. Profiled timber cladding
- 07. Glazed balustade
- 08. Vertical timber cladding
- 09. PV panels
- 10. Aluminium coping
- 11. Slim-line glazed sliding doors
- 12. Aluminium powder coated rainwater goods
- 13. Permeable bound gravel

P01	Planning	13/11/2025
REV.	DESCRIPTION	DATE

PROPOSED -
Perspective
View

JOB NO. - DRAWING NO.	REV.
-----------------------	------

588 - 3 401 P01

Monksfield

SCALE @ A3: NTS

LAST PLOT DATE: 13/11/2025

DRAWN BY: JM
CHECKED BY: AD

PLANNING

CaSA

ARCHITECTS

www.casa-architects.com
© CaSA Architects