


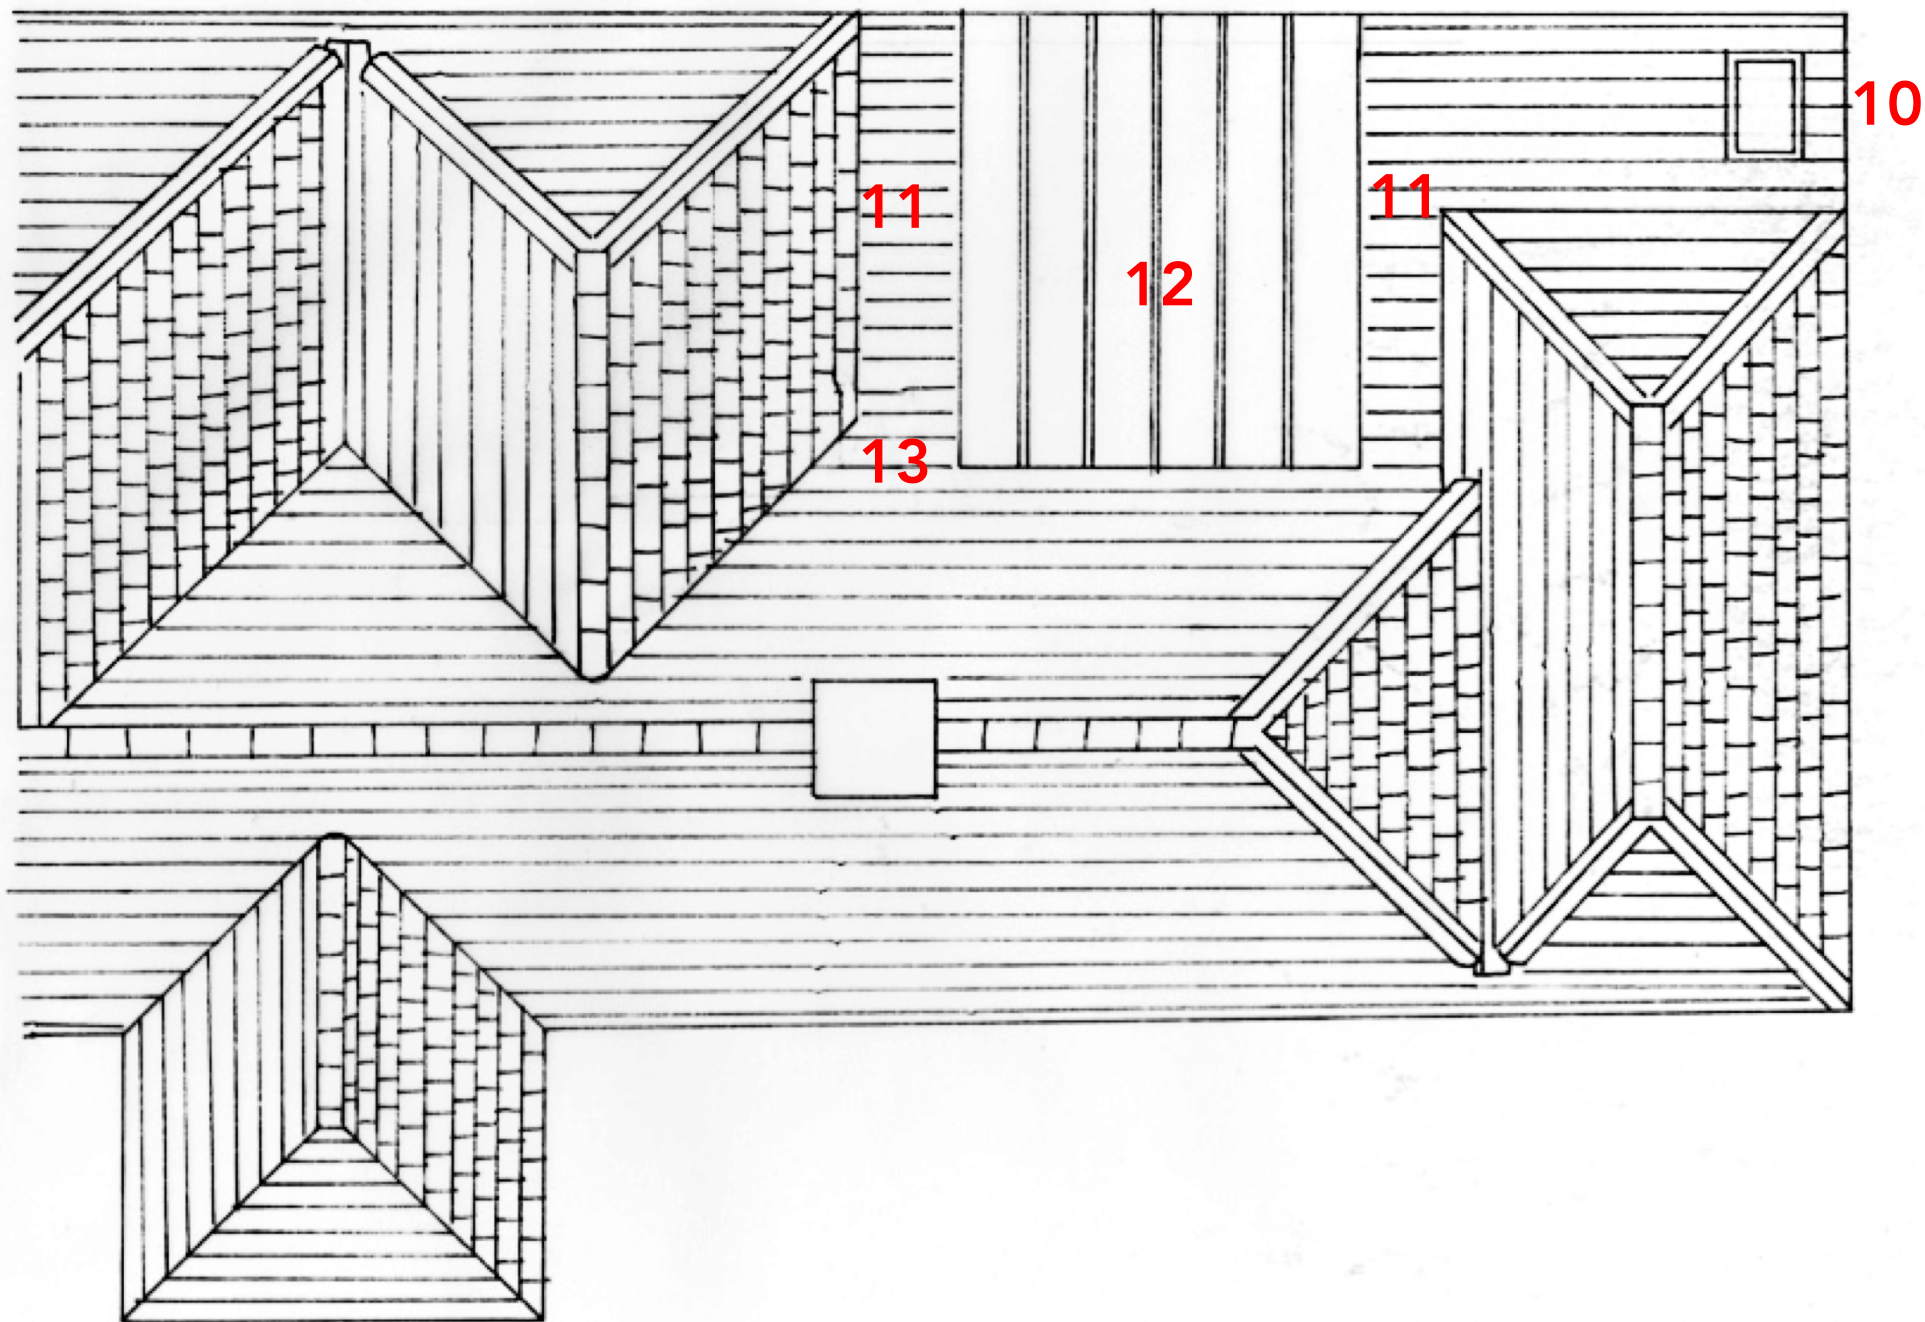

10

10. New rooflight

11

11. Tiled margins

12

12. Inclined zinc roof to new dormer window

13

13. Removed rear slim chimney

North

