


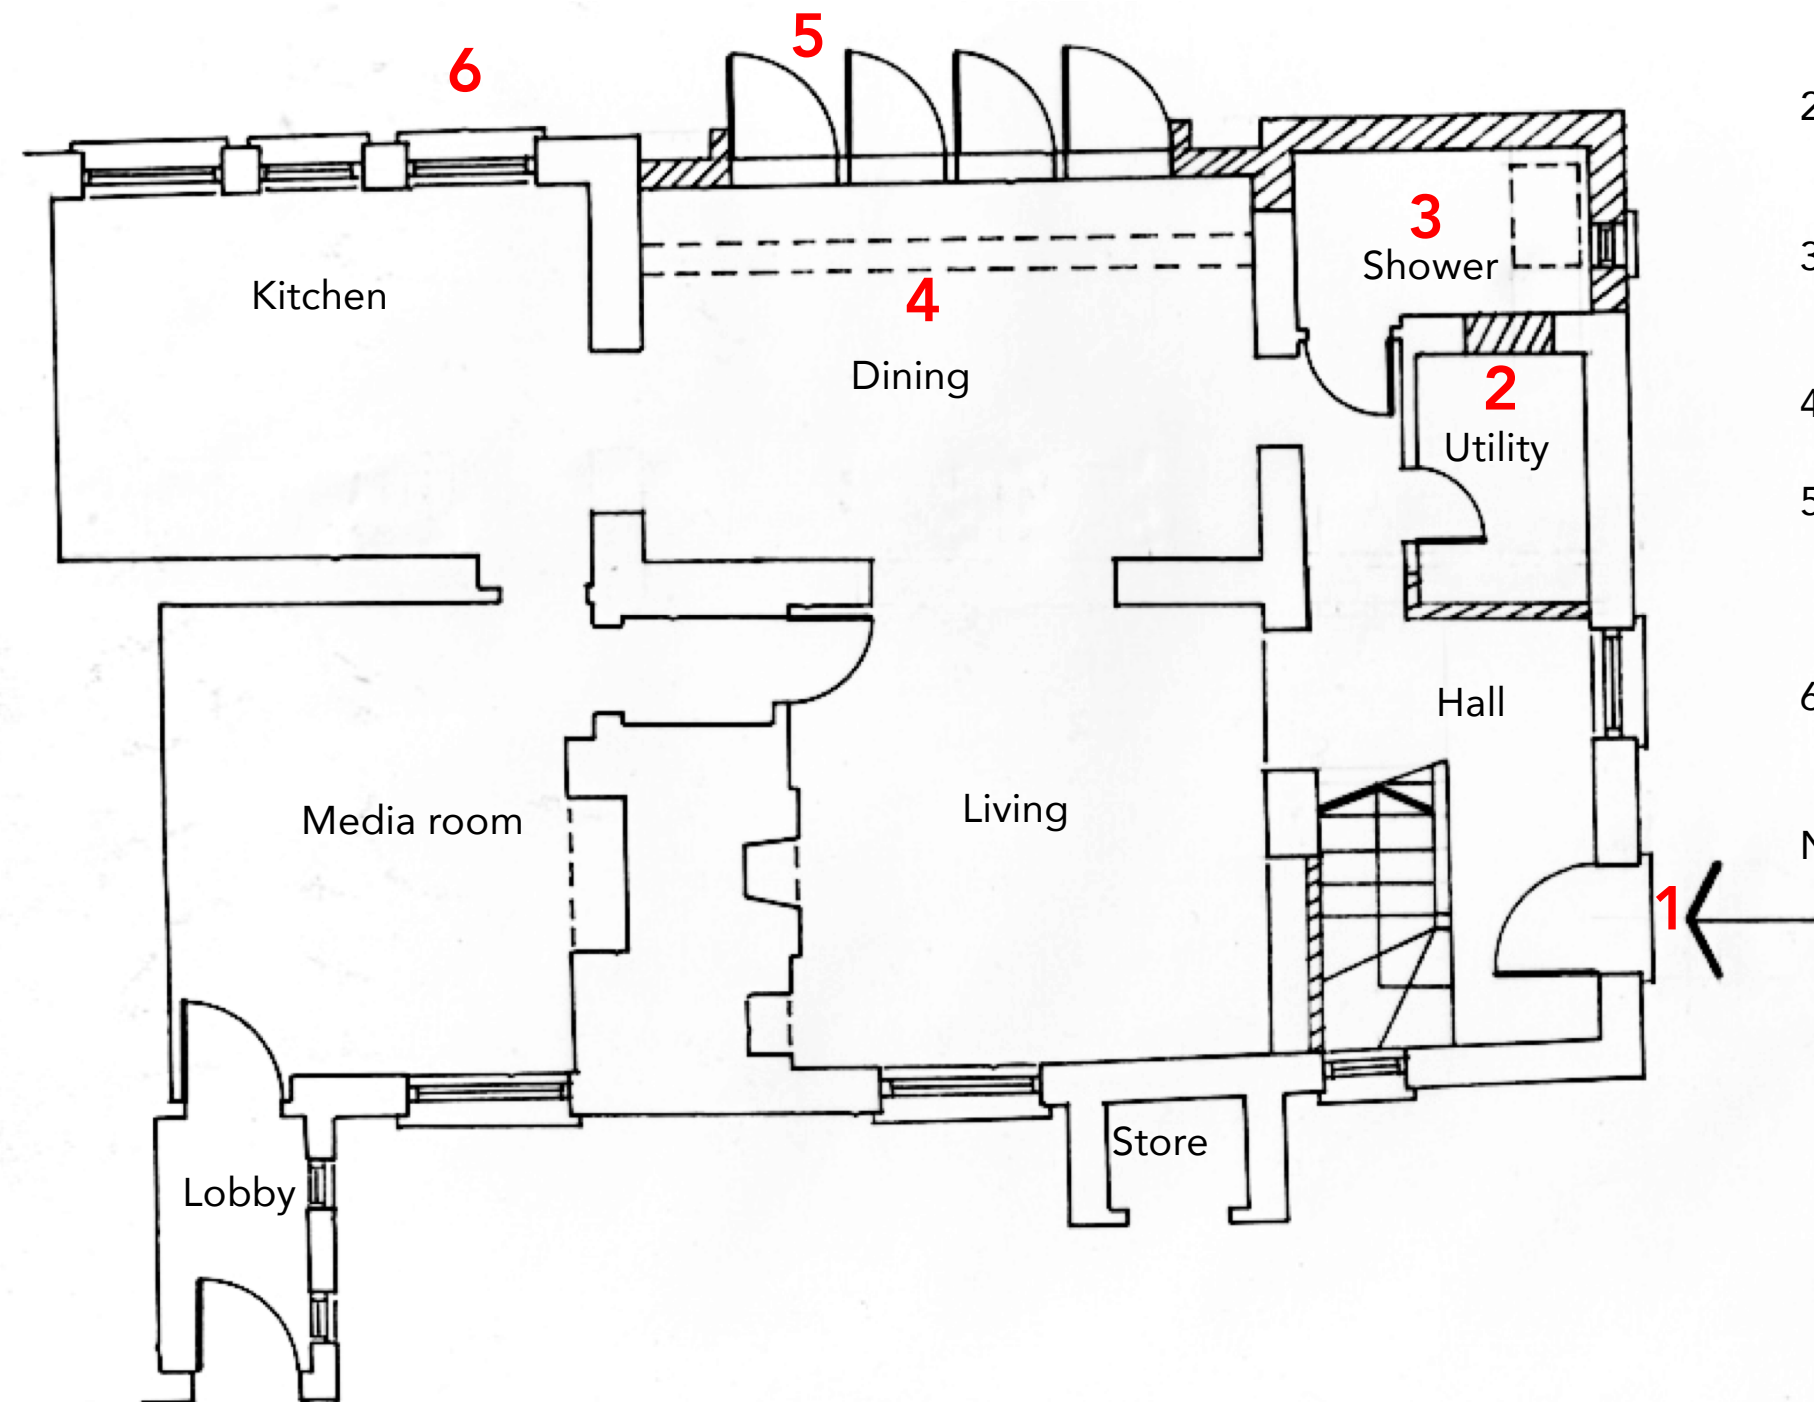

1. Existing side window adapted to become new doorway
2. Existing external rear bathroom window infilled in masonry to become utility room
3. New single storey shower-room with slim window towards the west.
4. Existing external masonry wall removed.
5. New dining room glazed wall created 500mm Southwards as a double height projecting dormer type window.
6. New window created in rear wall where old doorway has previously been infilled

Note – New walls shown hatched

