


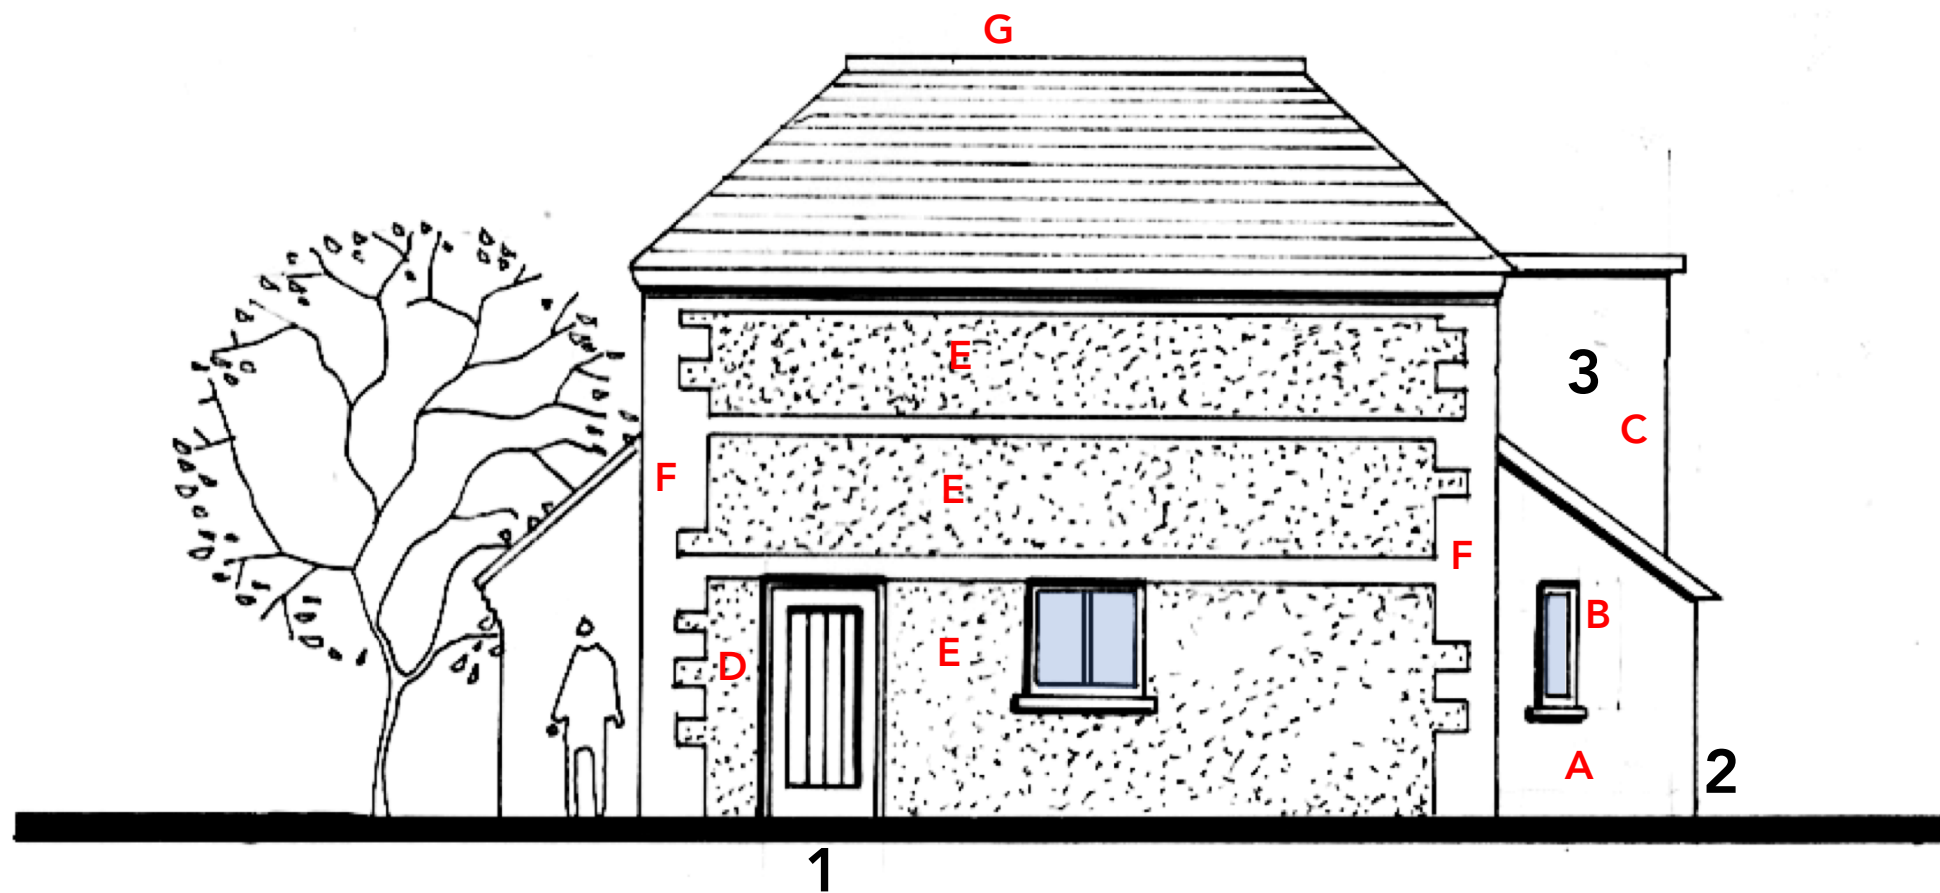

1. Existing window adapted to become new doorway
2. New single storey bathroom extension
3. New double storey rear dormer style extension in background

- A. Brickwork to match existing
- B. New casement timber window
- C. Zinc cladding to dormer side
- D. New oak door
- E. Existing flint walling
- F. Existing brickwork detailing
- G. Existing tiled roofing

