




SOUTH EAST ELEVATION

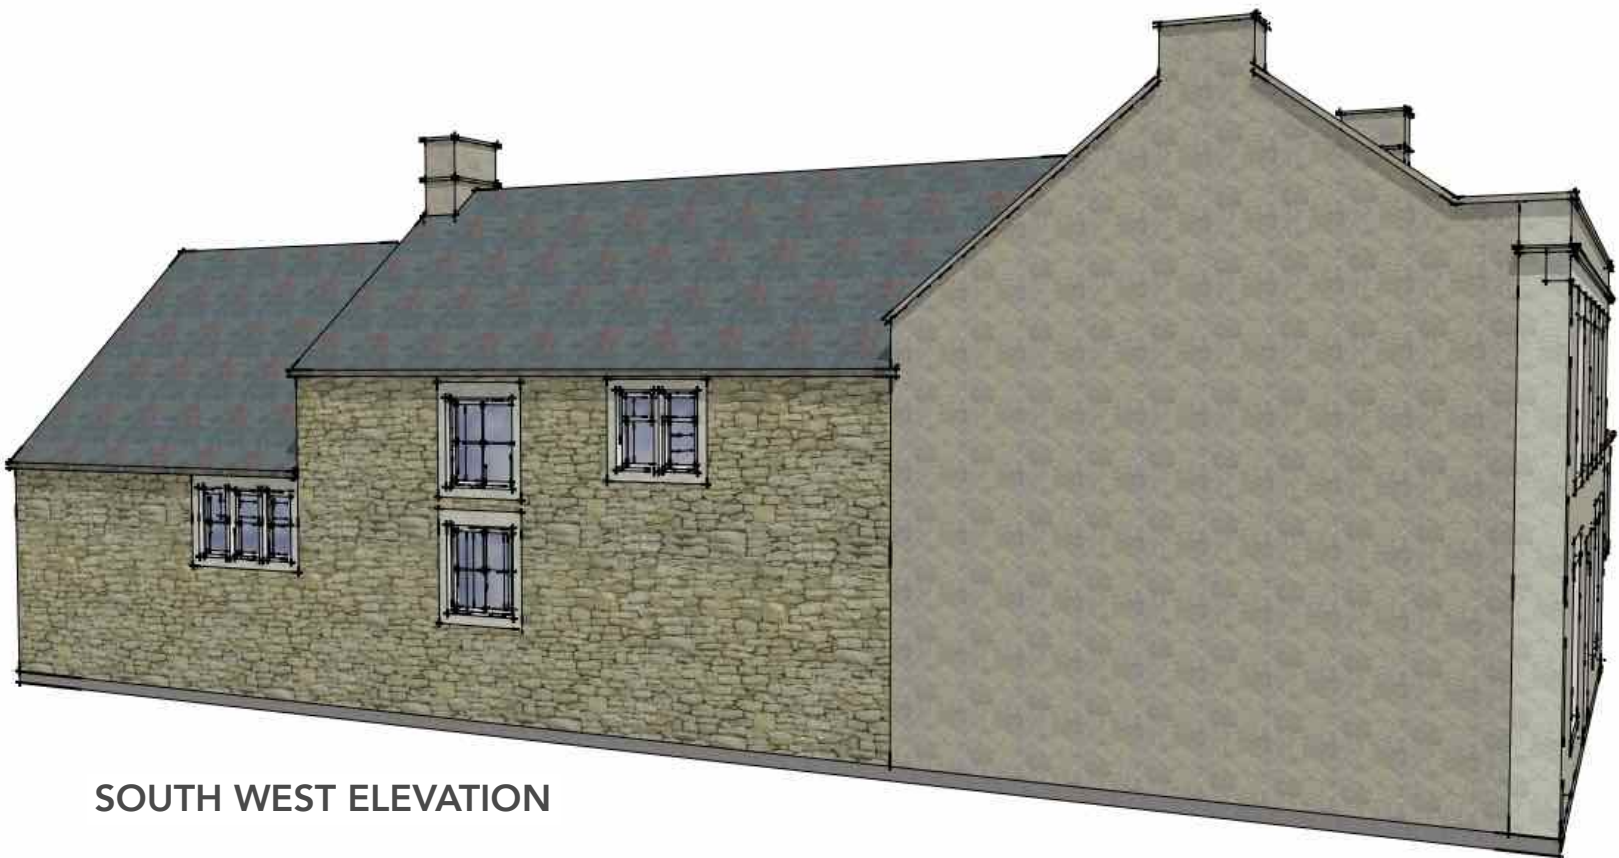

SOUTH WEST ELEVATION



NORTH WEST ELEVATION



NORTH WEST ELEVATION



NORTH EAST ELEVATION

all dimensions to be confirmed on site all works to be carried out in accordance with current Building Regulations drawings and design copyright of SE Architecture and may not be copied, altered or reproduced without authority	
project:	Hazeland House. 32, Kingston St Michael. SN14 6JJ
drawing:	7 Proposed Sketches
October 2025. Planning Drawings	
SE Architecture www.se-architecture.co.uk	