
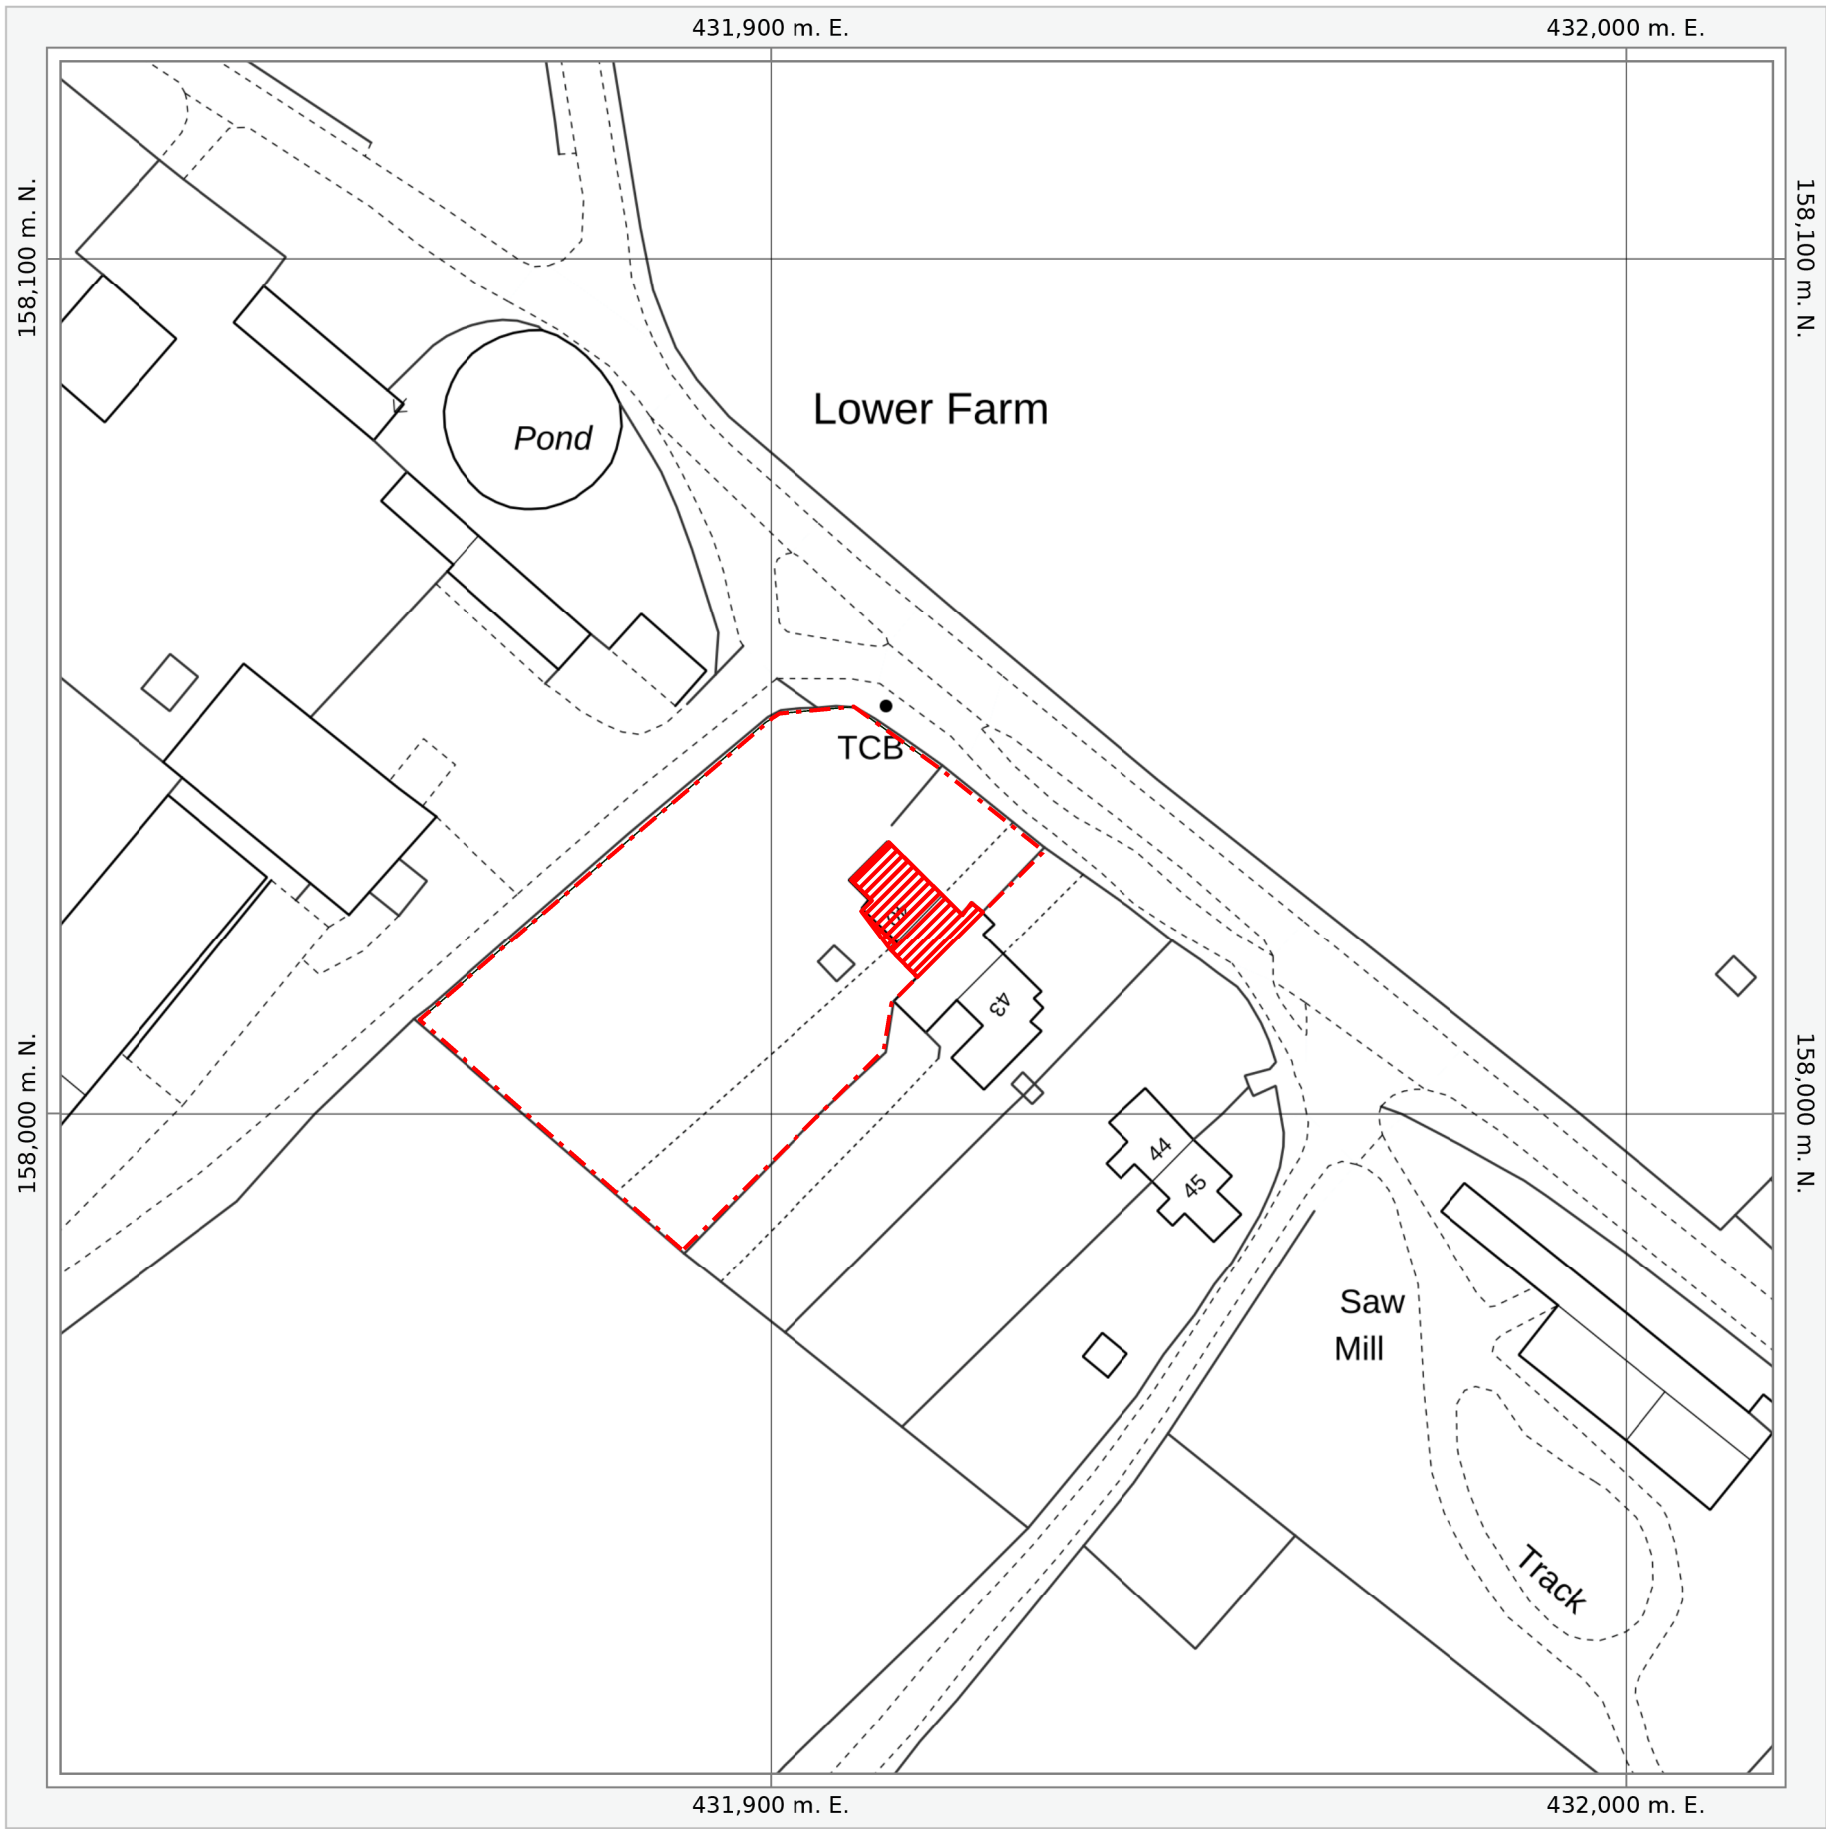


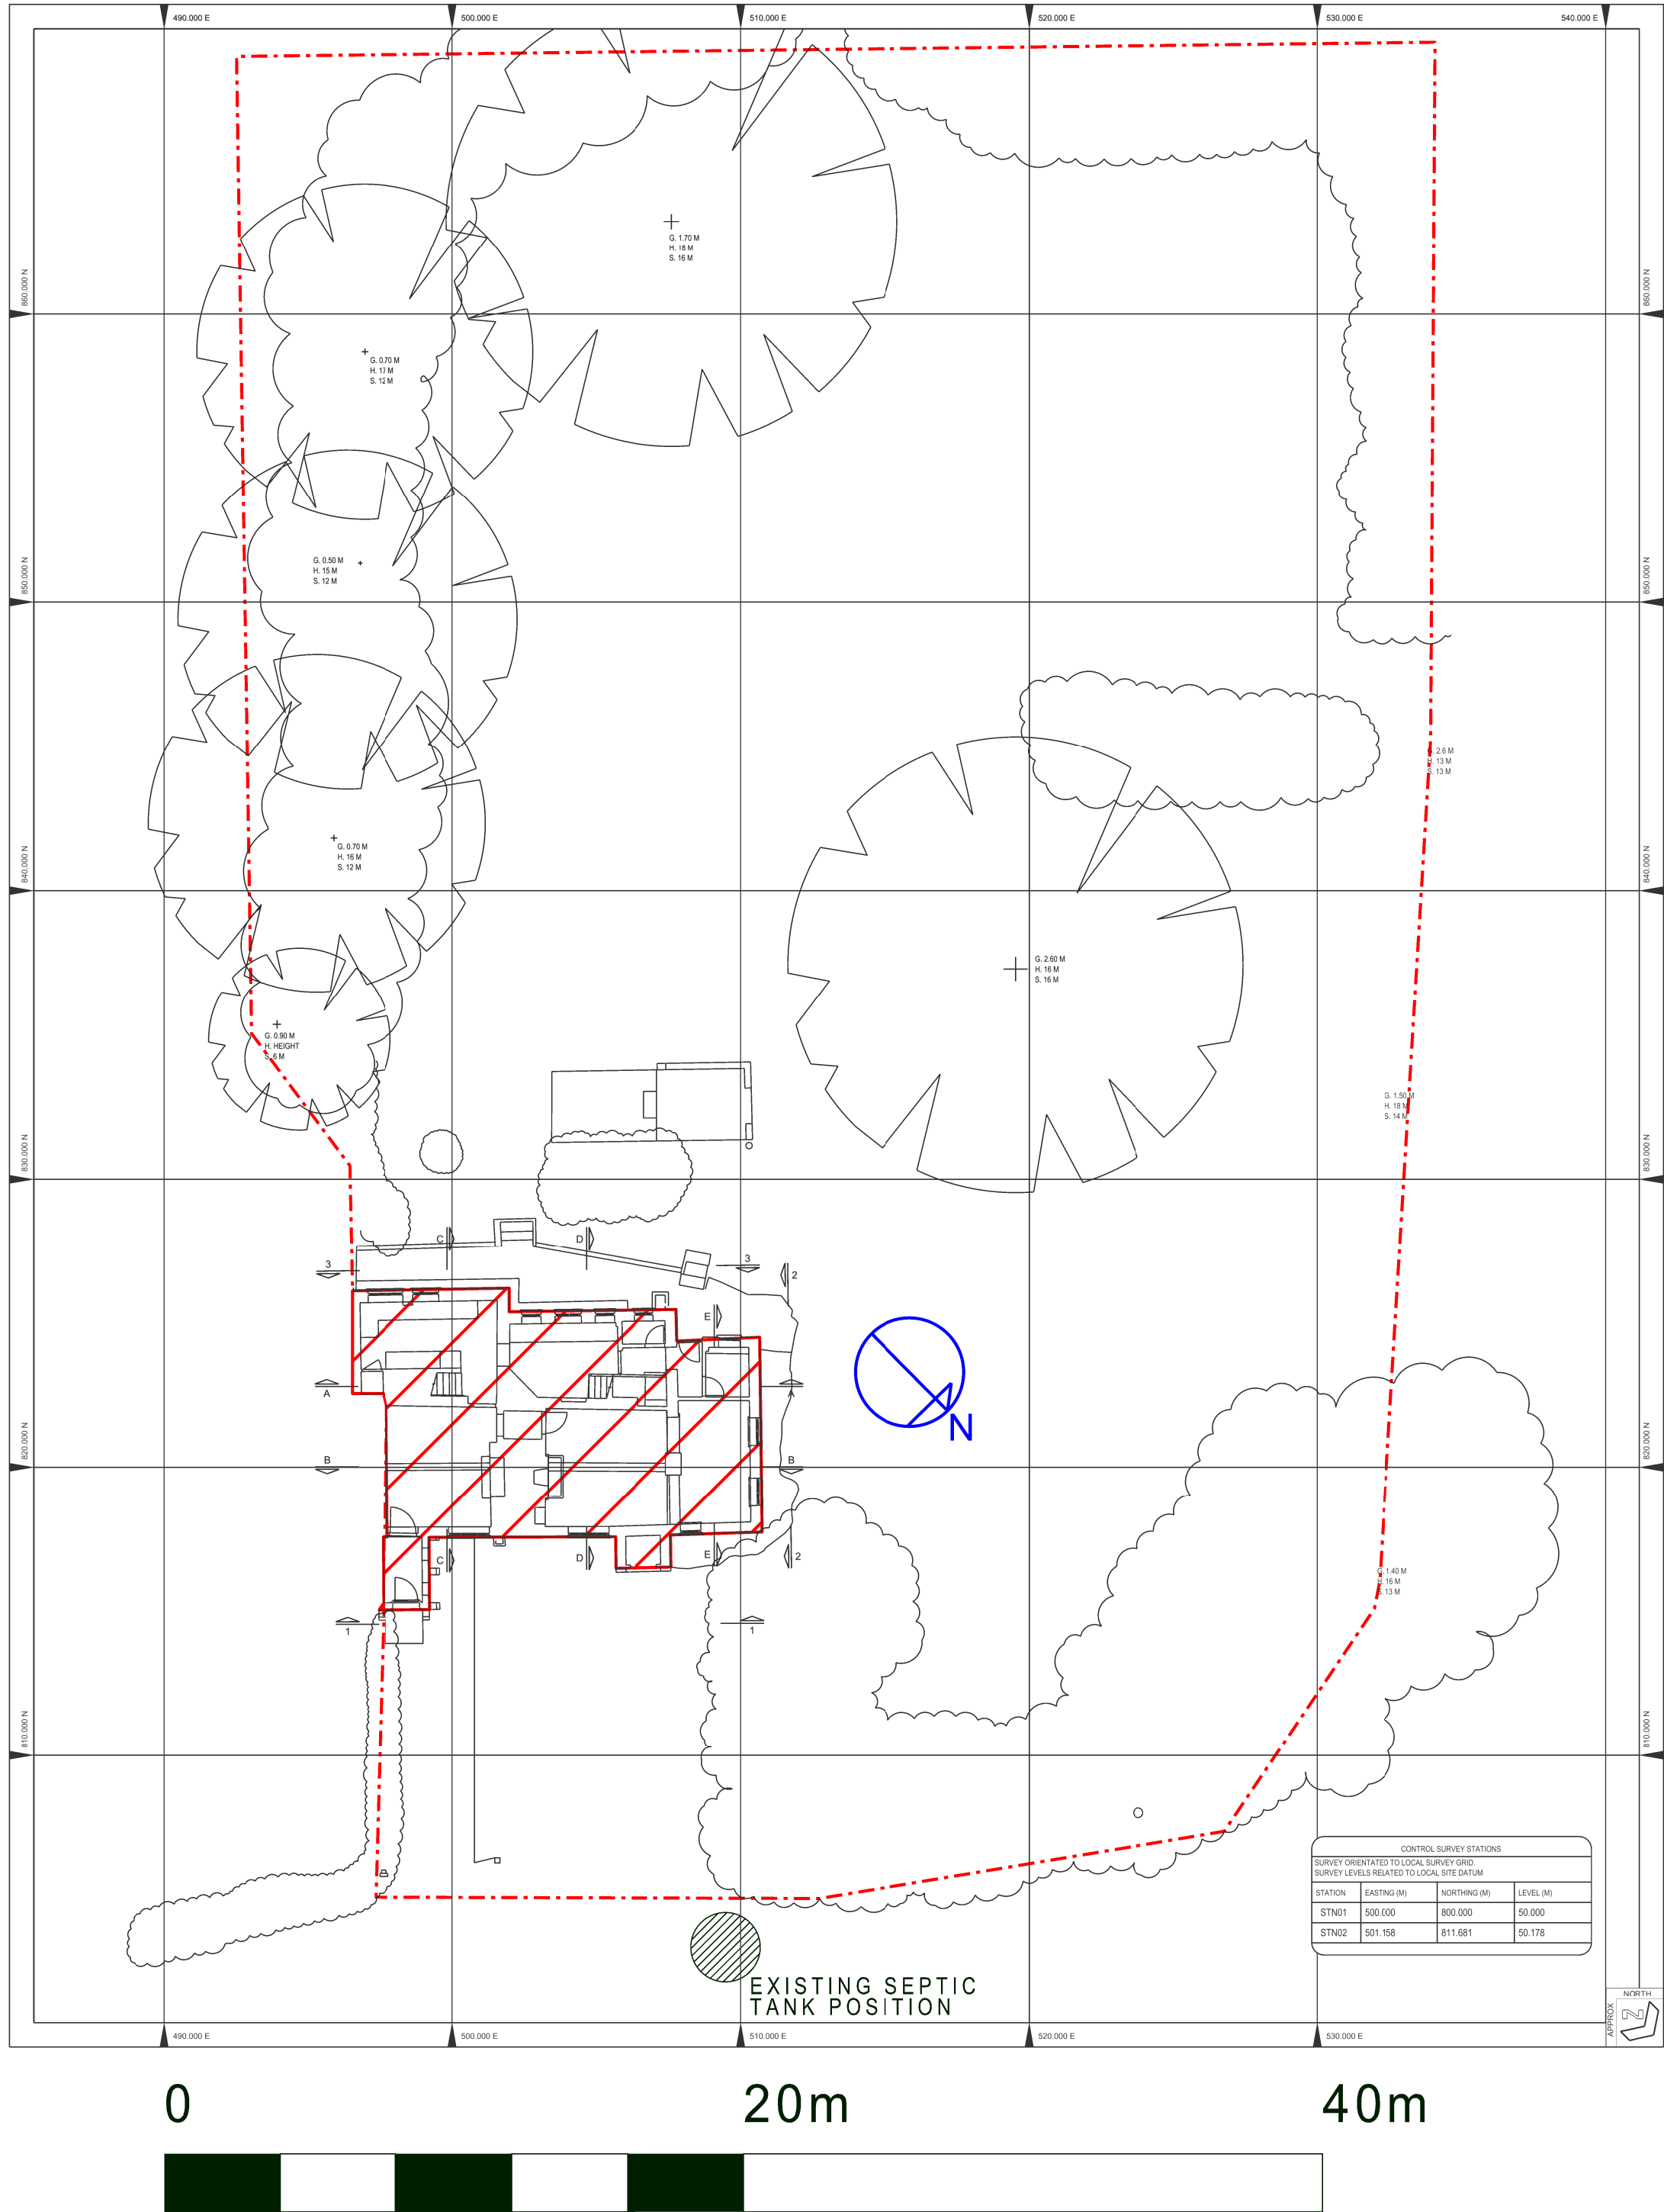

Date of Production: October 29th, 2024

© Crown copyright and database rights 2024 Ordnance Survey OS100035409.

The representation of a road, track or path is no evidence of a right of way.
The representation of features and lines is no evidence of a property boundary.

Order Licence Reference: SP79887



0 m 10 20 30 40 50 60 70 m

Ground Scale: 1:1250
Bottom Left: 431817 157923 Top Right: 432017 158123
Center: 431917 158023
Area: 200m x 200m

40-41, FOSBURY, MARLBOROUGH,
SN8 3NJ

Stanfords
EST. 1853

