



North - Existing
1 : 100




East - Existing
1 : 100

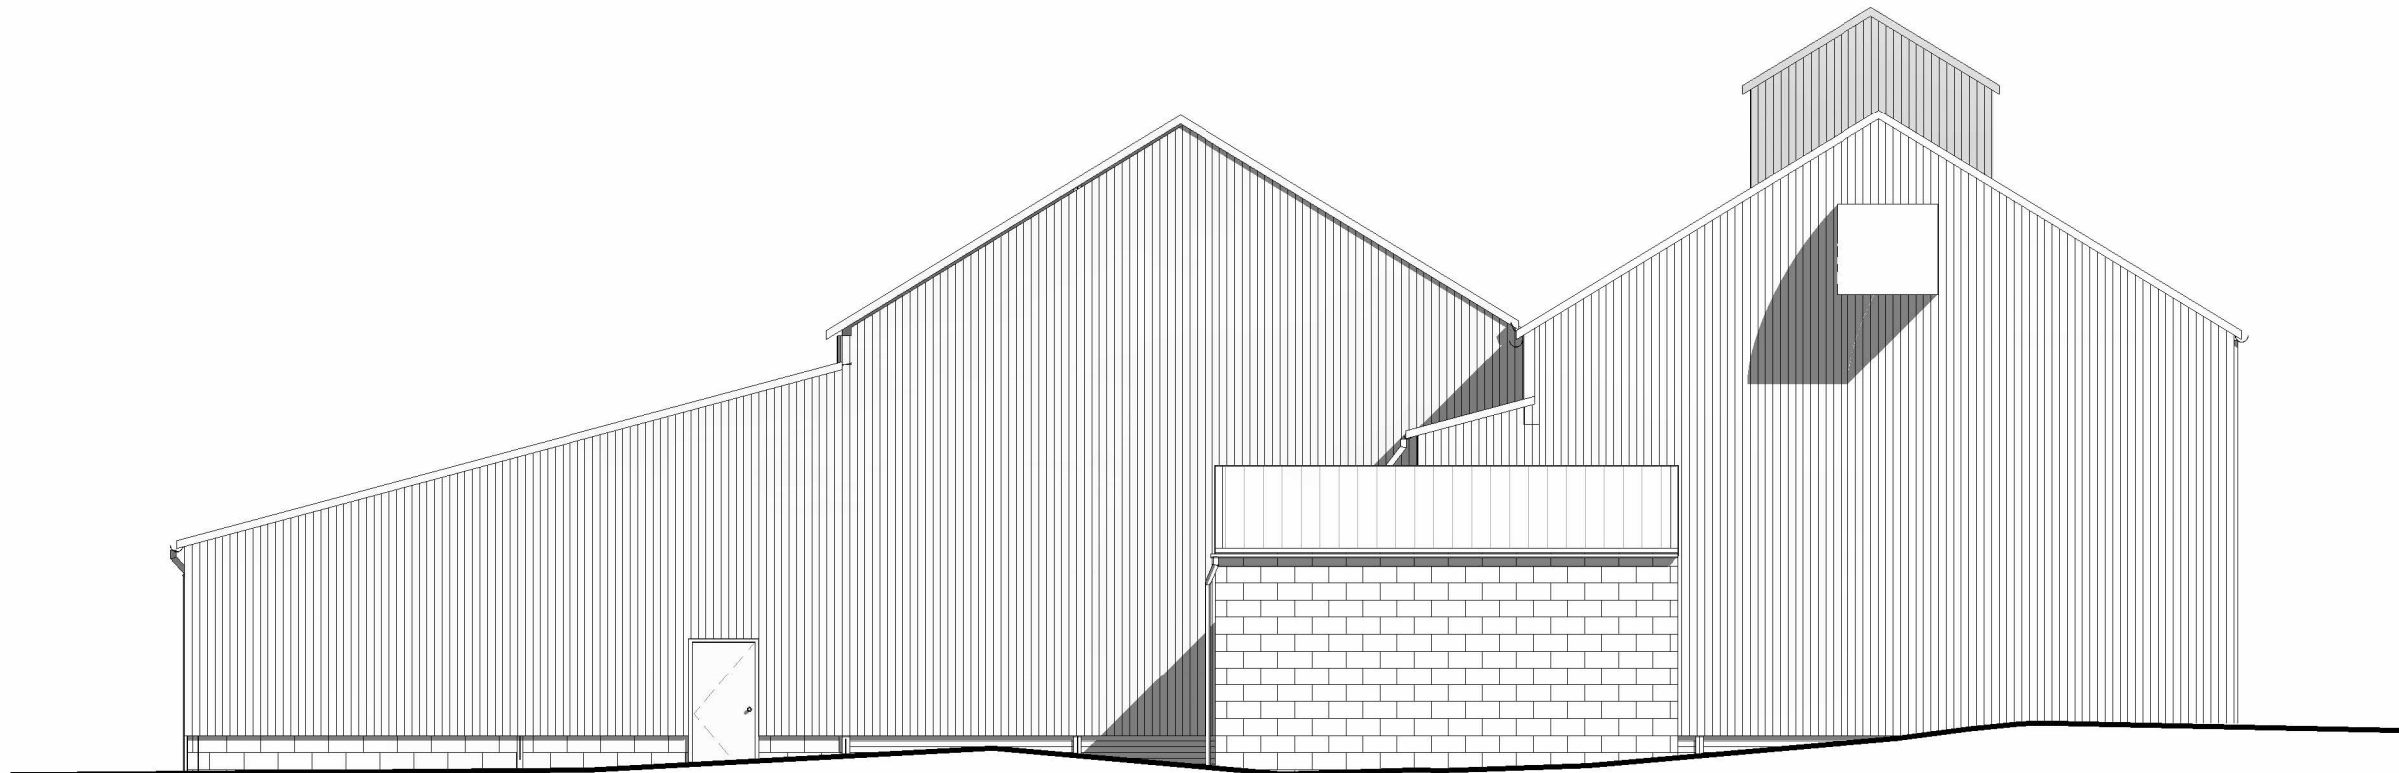

West - Existing
1 : 100

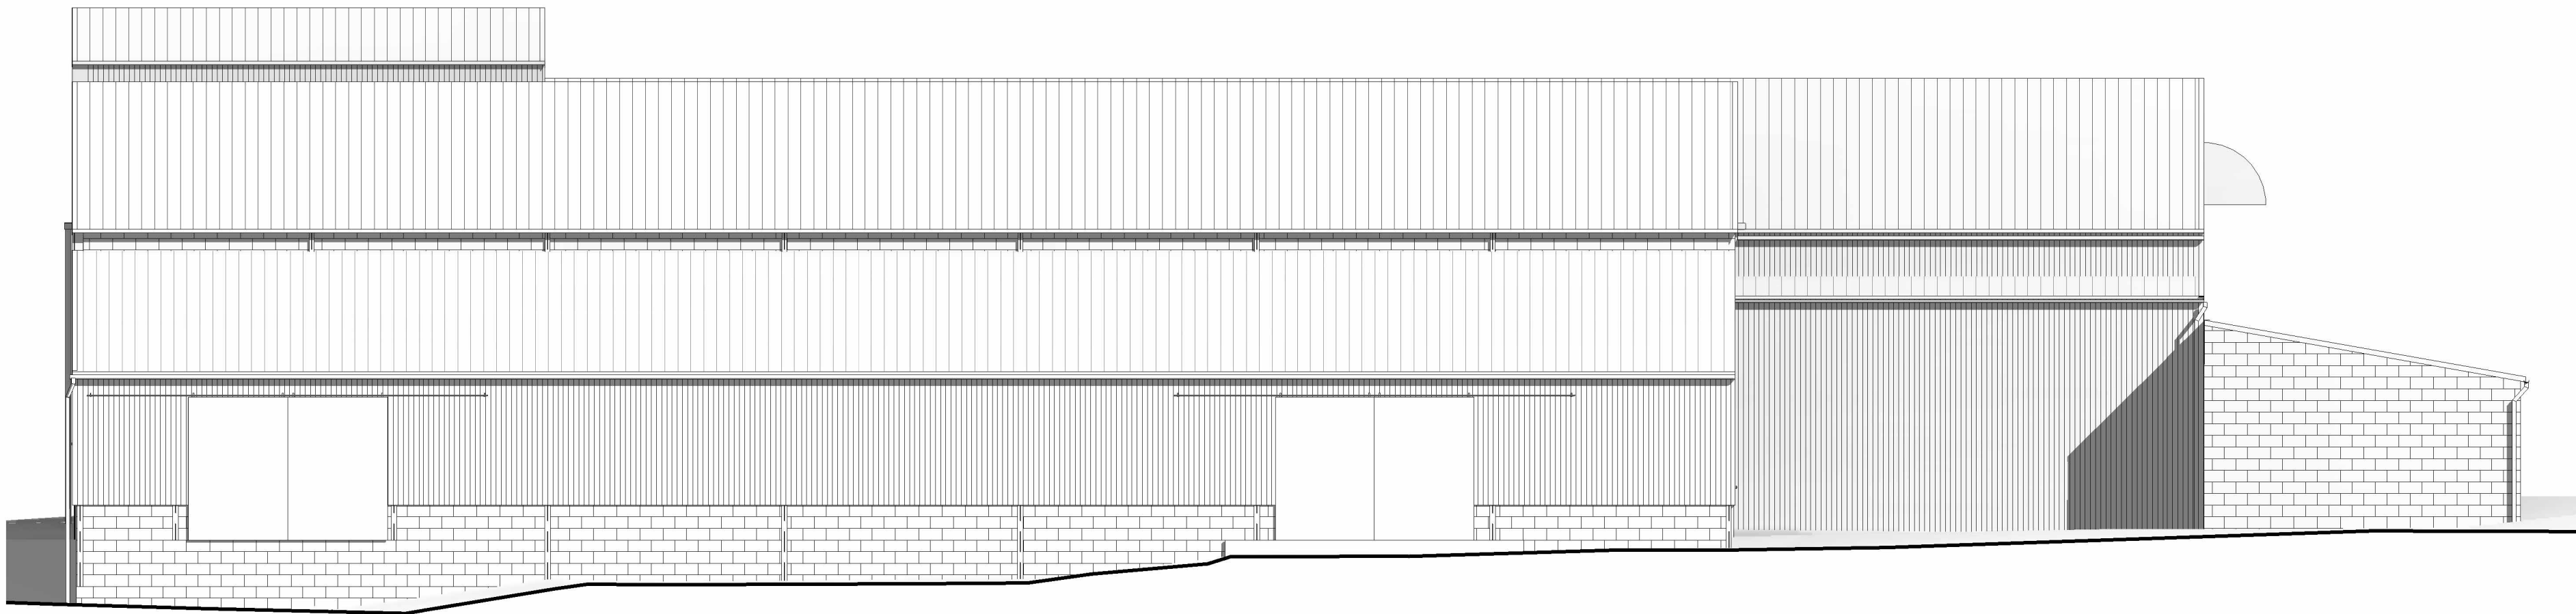

South - Existing
1 : 100

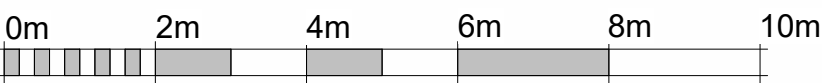

VISUAL SCALE 1:100 @ A1

Rev No.	Revision Note.	Date	Drawn	Checked

Project number	Client	Project
01973-06	JM Stratton	Grain Store 5-7
Title		
Existing Elevations		
Date	Sheet	Scale
11.11.25	02	1 : 100
Drawn by	Checked by	Paper Size
TJ	AW	A1
Project		
BOURNE VALLEY ASSOCIATES		
ANDOVER LANE FARM FABERSTOWN ANDOVER HAMPSHIRE SP11 9PE Tel: 01264 850159 Email: info@bournevalley.co.uk		

