



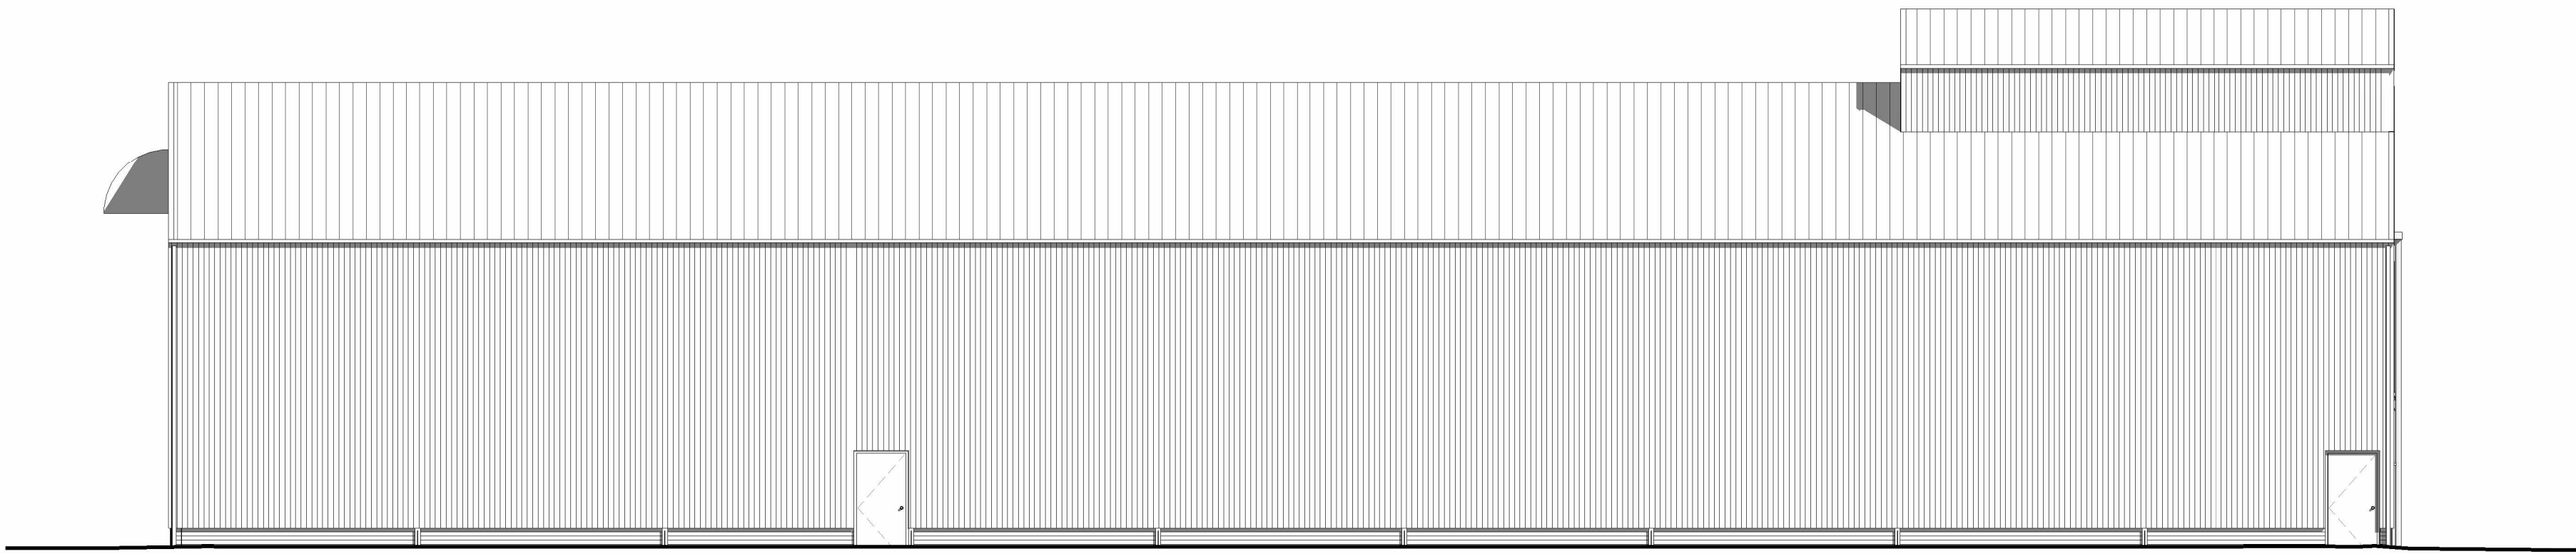


North - Proposed
1 : 100

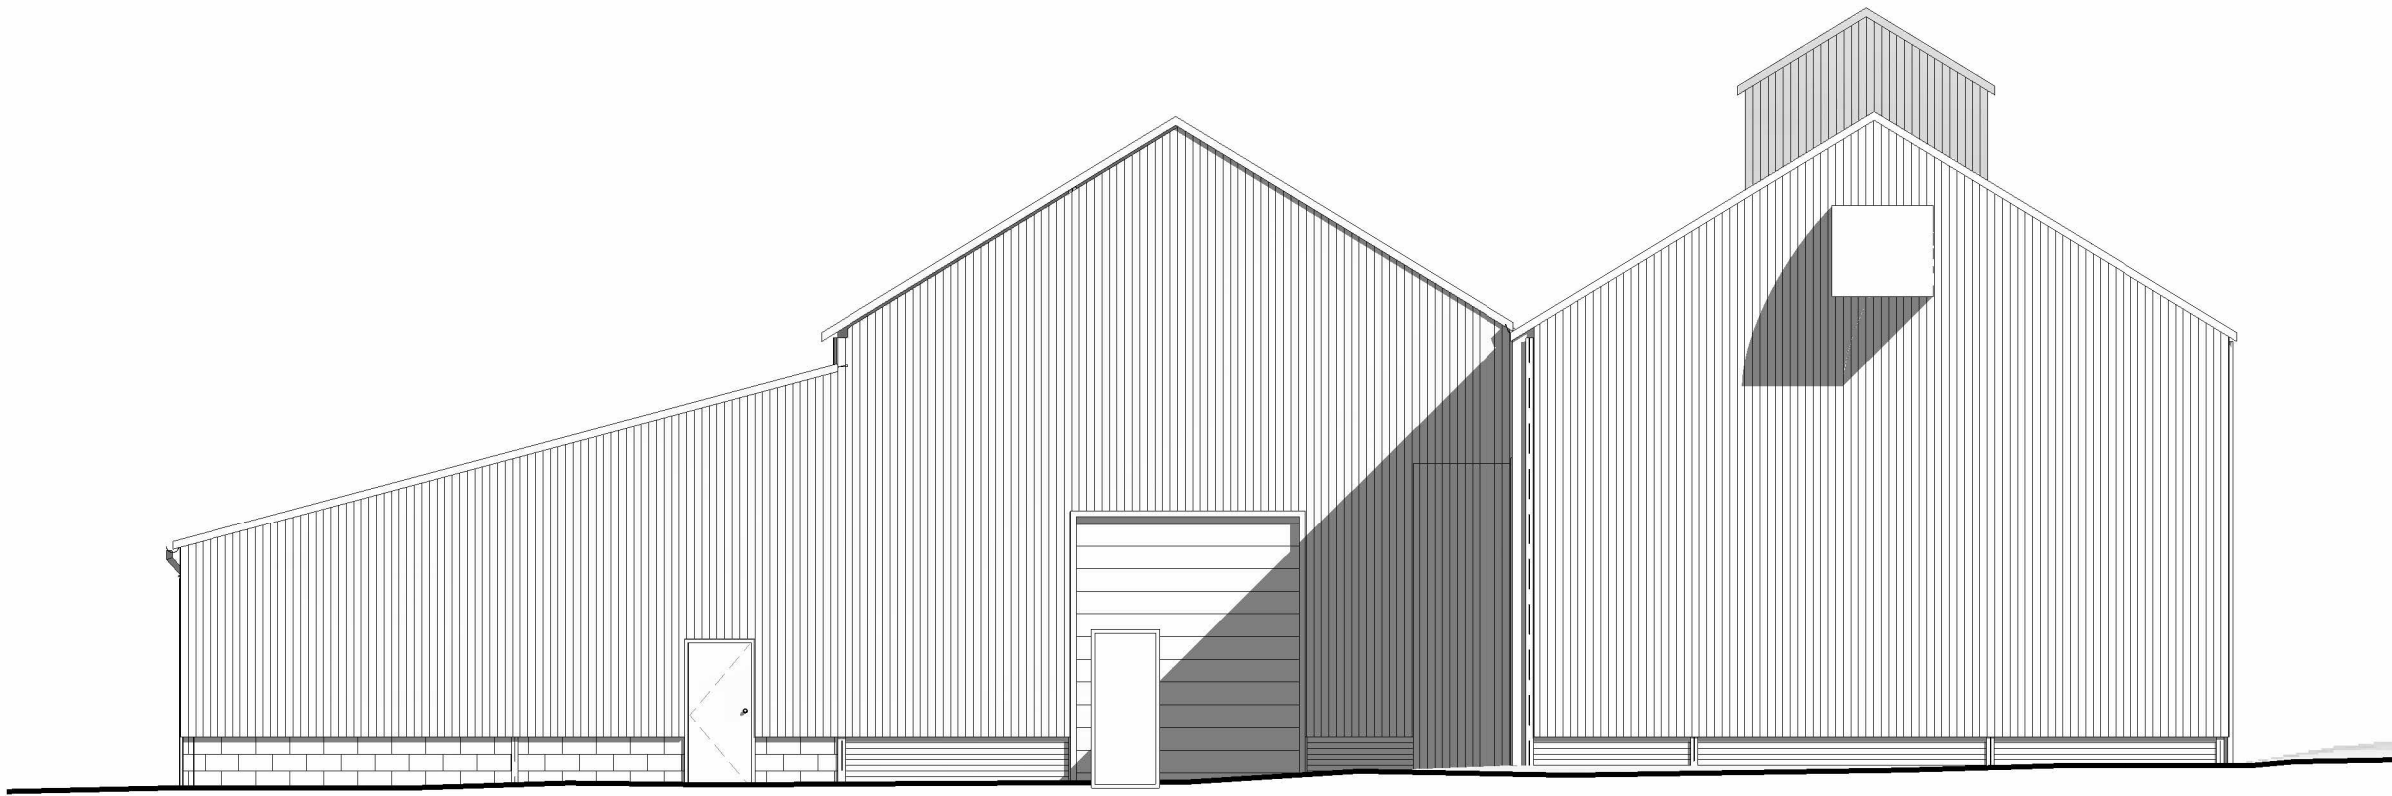


East - Proposed
1 : 100



West - Proposed
1 : 100

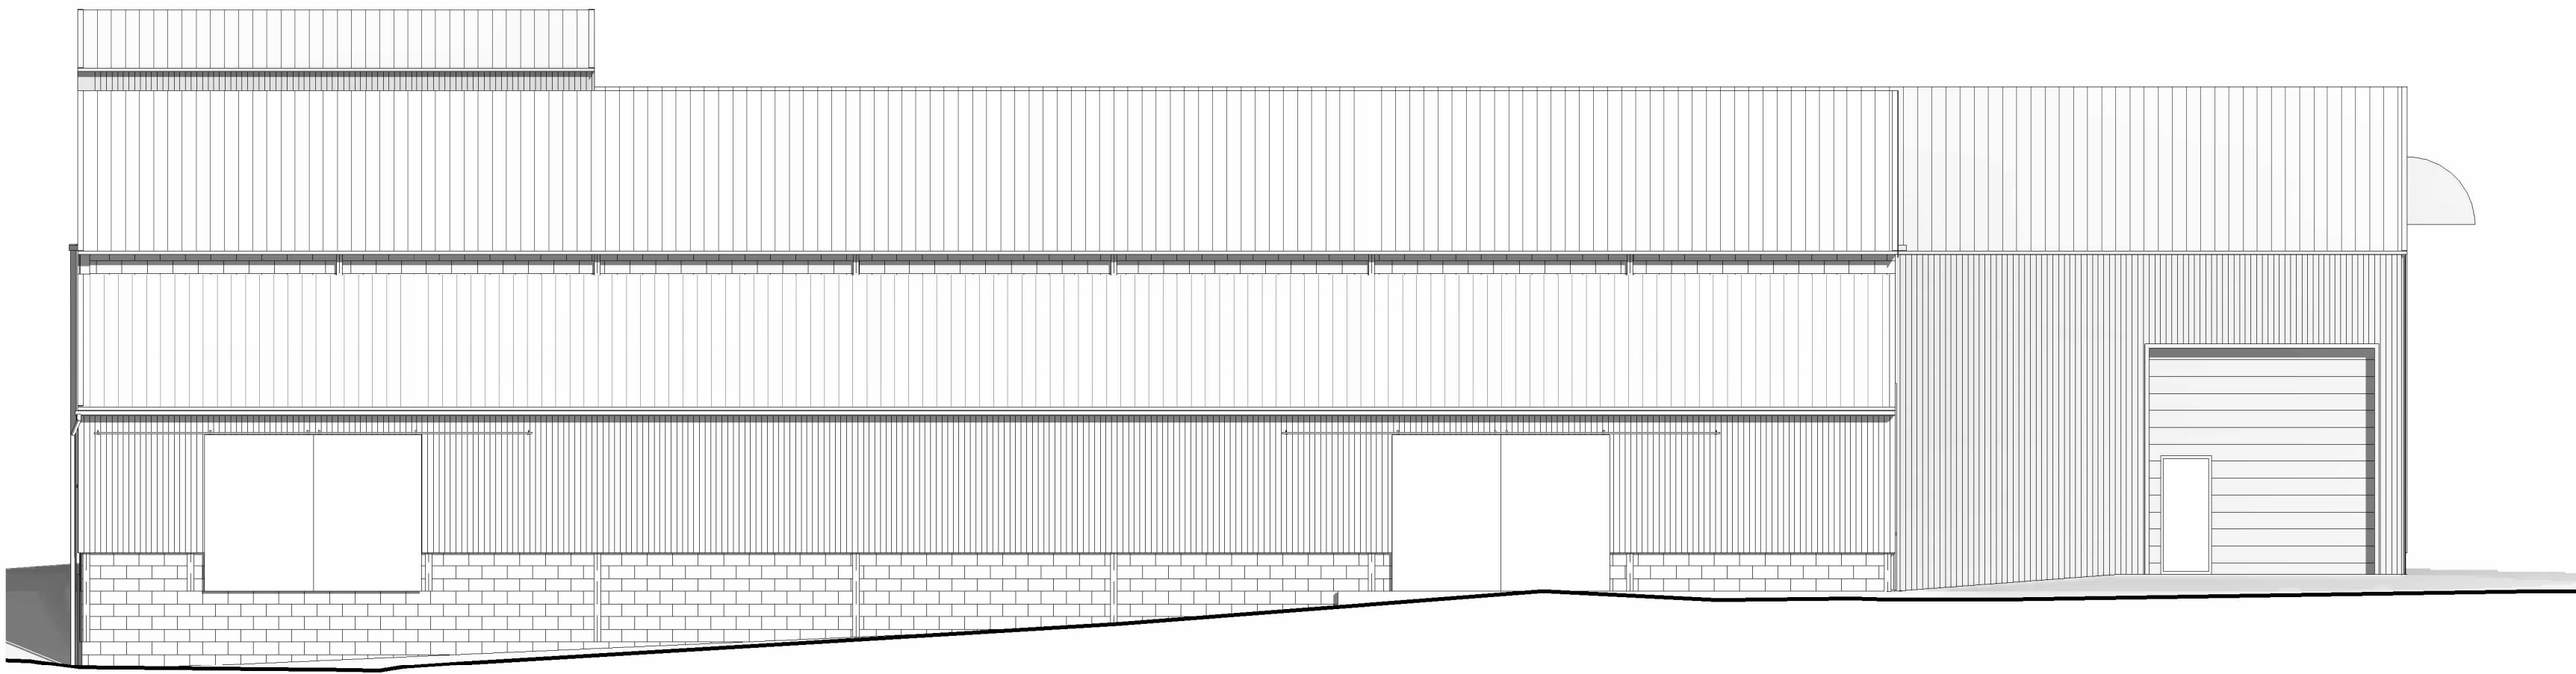

South - Proposed
1 : 100

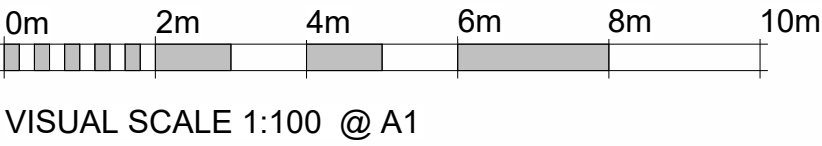

Rev No.	Revision Note.	Date	Drawn	Checked

Project number 01973-06 JM Stratton		Client Grain Store 5-7		Project BOURNE VALLEY ASSOCIATES	
Title Proposed Elevations		Date 11.11.25		Sheet 04	
Drawn by AW		Checked by AW		Scale 1 : 100	
Paper Size A1		Email: info@bournevalley.co.uk			

