



Key Plan 1.1000

- Materials:
- 1. Stone Facing with Stone Quoin Detailing
 - 2. White Panelled Garage Door
 - 3. Red Clay Tiles
 - 4. White Timber Gate
 - 5. Existing Timber Panelled Fencing & Gate

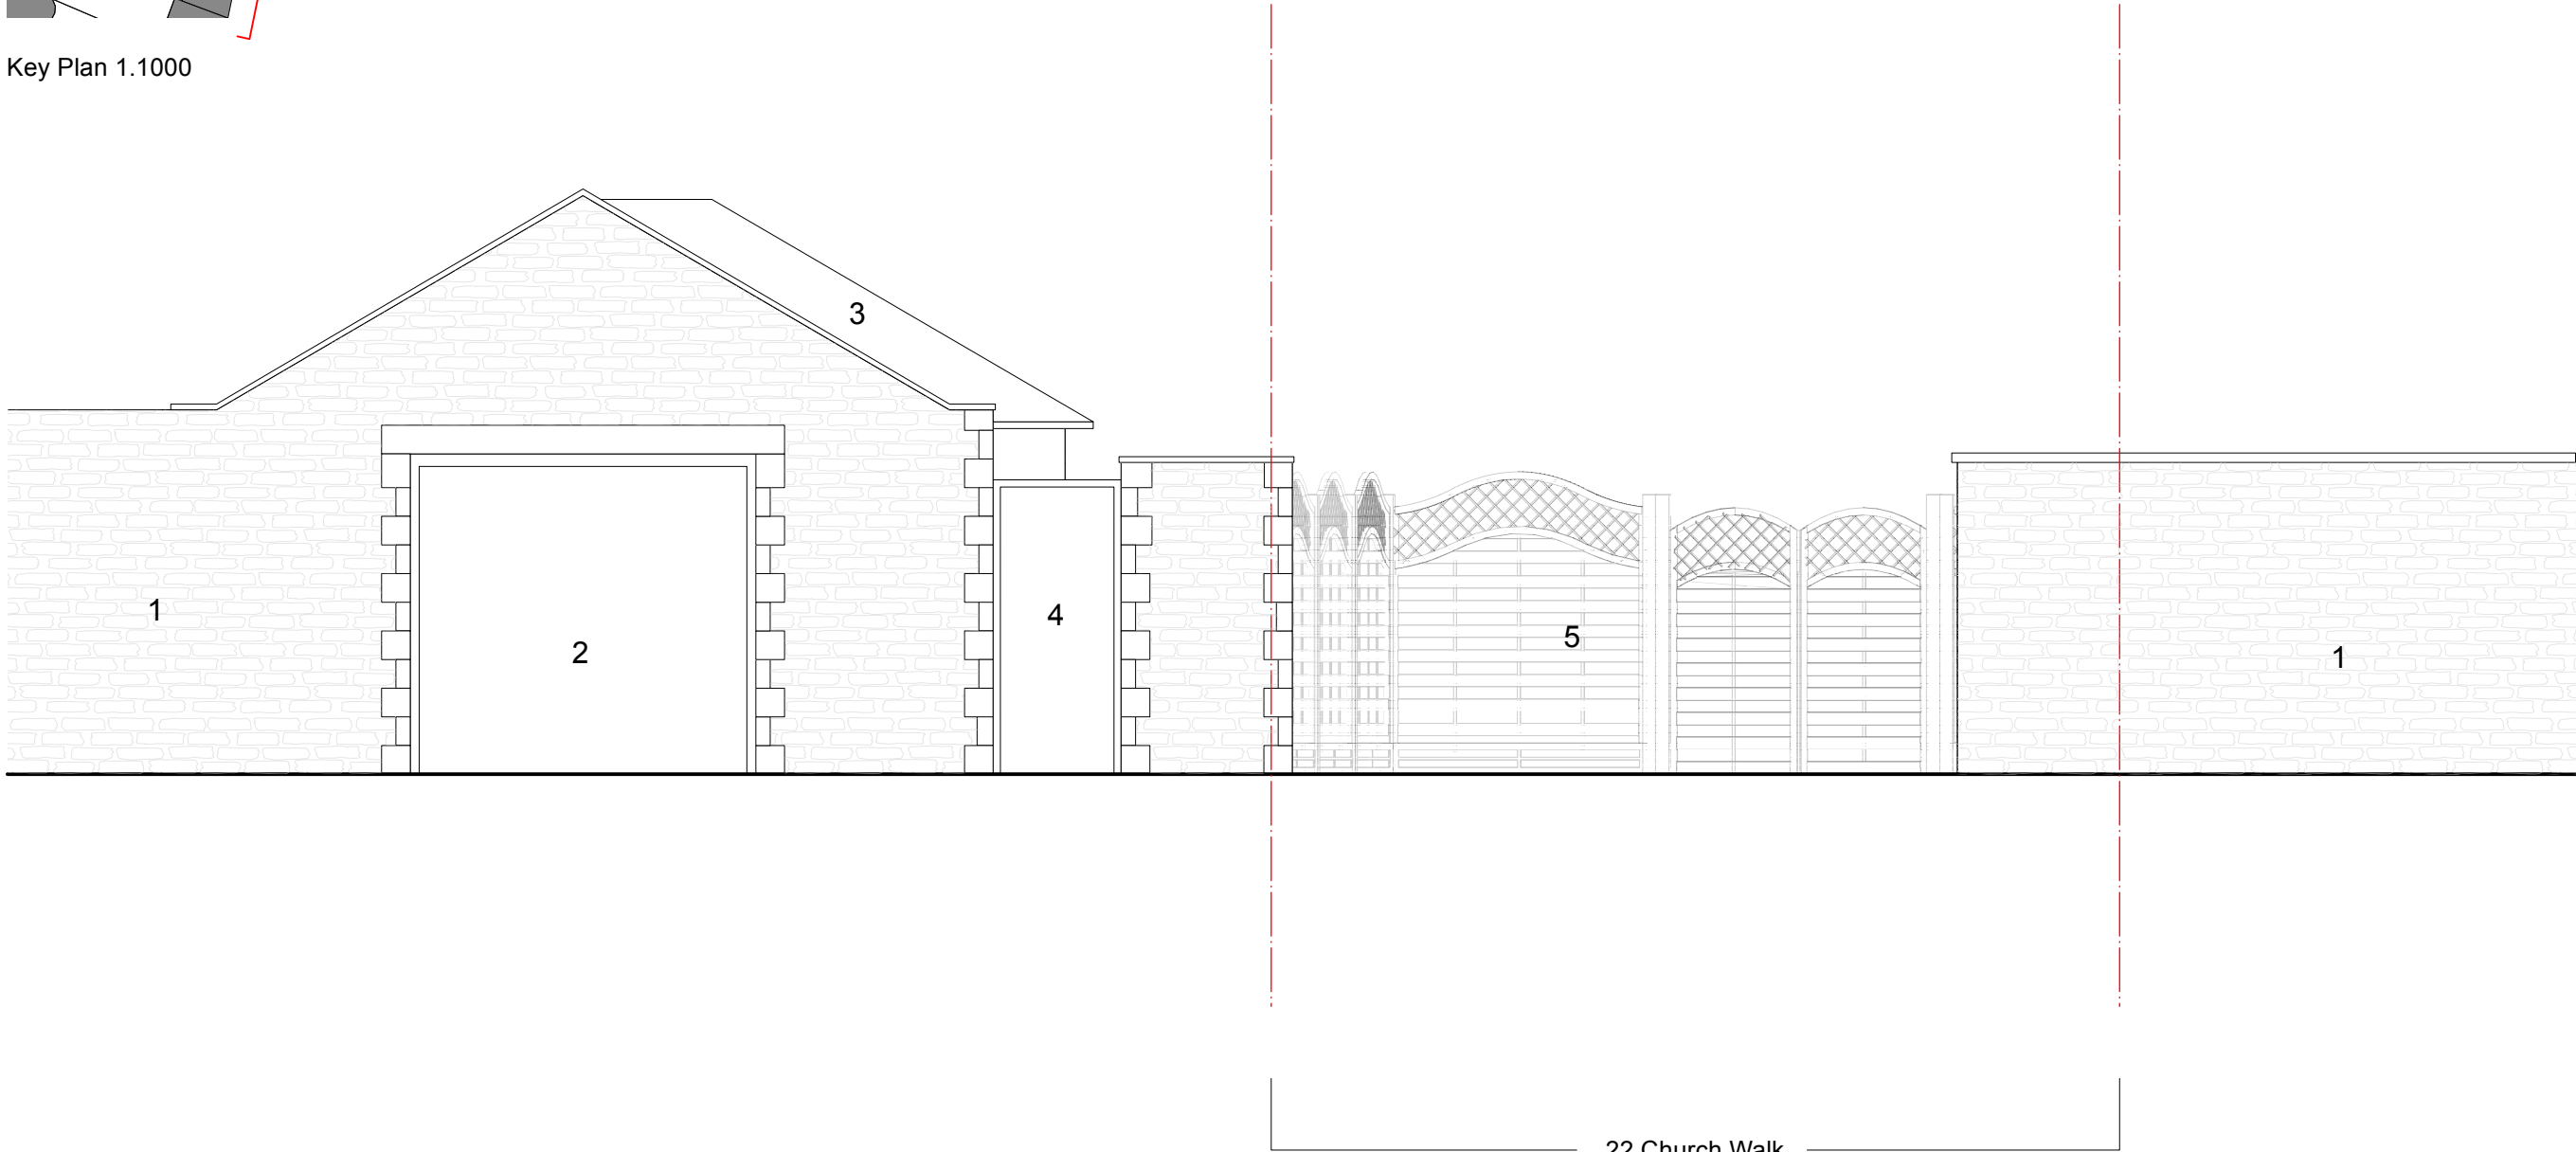

Existing Elevation 1.50

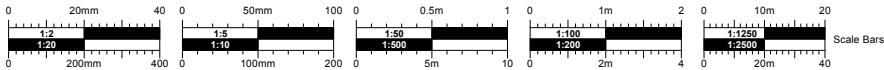

PLANNING

No.	Date	Dr/Ch	Revision Notes	Project Title 22 Church Walk Project Client Margaret Jones Suitability Code - Description -	Sheet Scale: 1:50 Date: 05/11/2025 Drawn By: FW Reviewed By: HG Copyright. Check all dimensions on site. . This drawing is only to be used on the site for which designed.	Sheet No. Project ID - Originator - Volume - Level - Type - Role - Number 2156-CMS-XX-00-DR-A-2001 Sheet Title Existing Elevation 26 Martingate, Corsham, Wiltshire, SN13 0HL, Web: www.cms-group.co, Tel: 01249 701333	Rev P02	CMS Architects
-----	------	-------	----------------	---	--	---	---	--