




Key Plan 1.1000

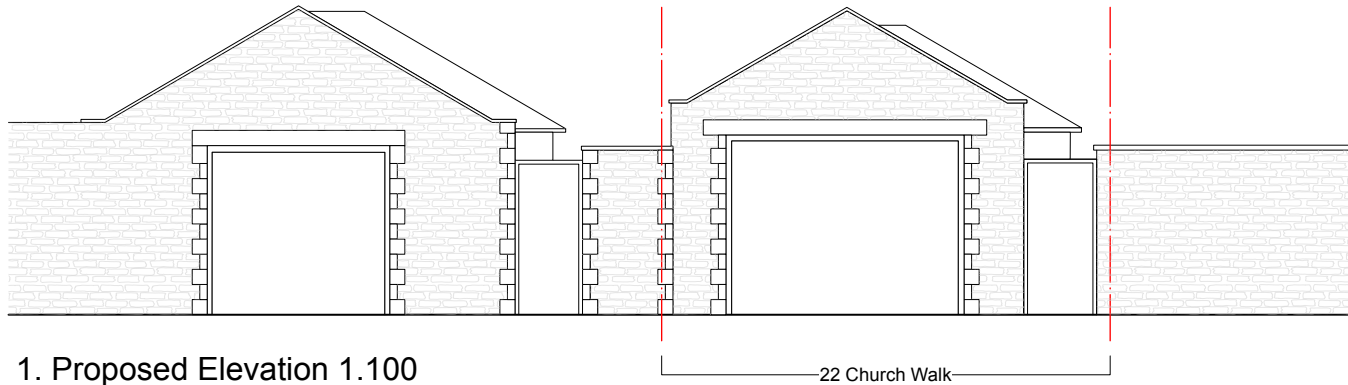


1. Proposed Elevation 1.100

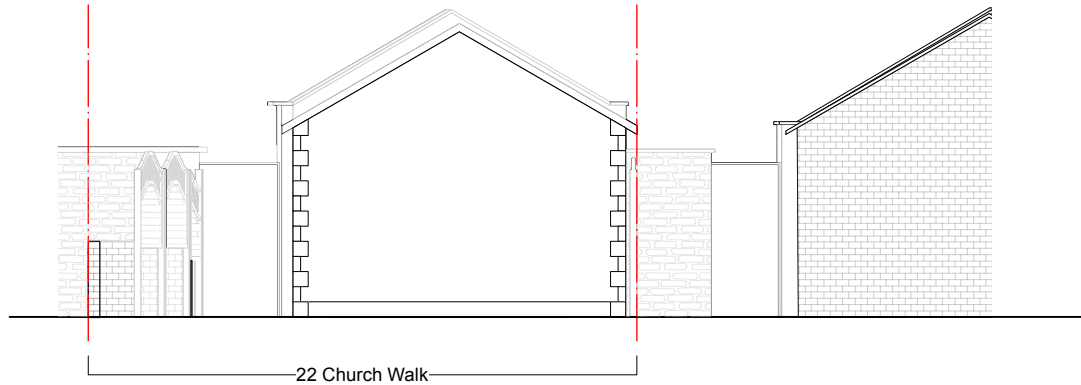


3. Proposed Elevation 1.100

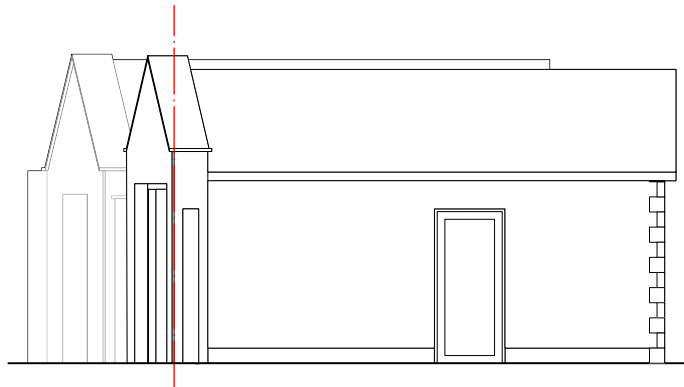

2. Proposed Elevation 1.100

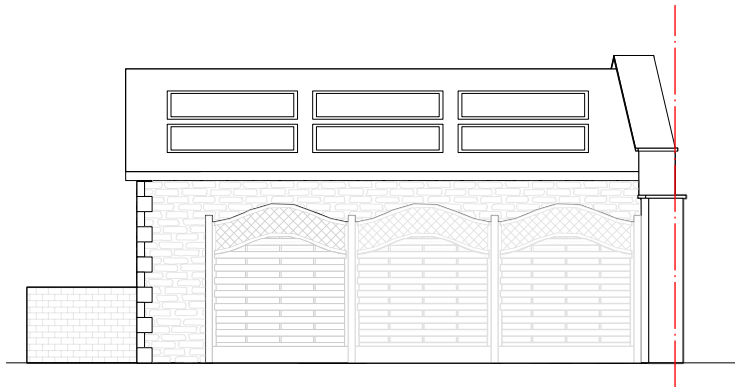

4. Proposed Elevation 1.100

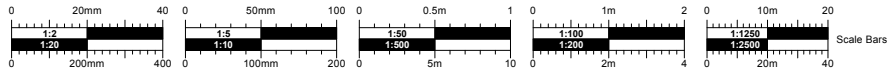

PLANNING

No. Date Dr/Ch Revision Notes

Project Title
22 Church Walk
Project Client
Margaret Jones
Suitability
Code - Description
.

Sheet Scale: 1:100
Date: 05/11/2025
Drawn By: FW
Reviewed By: HG

Copyright. Check all dimensions on site. .
This drawing is only to be used on the site for which designed.

Sheet No.
Project ID - Originator - Volume - Level - Type - Role - Number
2156-CMS-XX-00-DR-A-2004
Sheet Title
Proposed Elevations

26 Martingate, Corsham, Wiltshire, SN13 0HL, Web: www.cms-group.co, Tel: 01249 701333

Rev
P01

