




Key Plan 1.1000

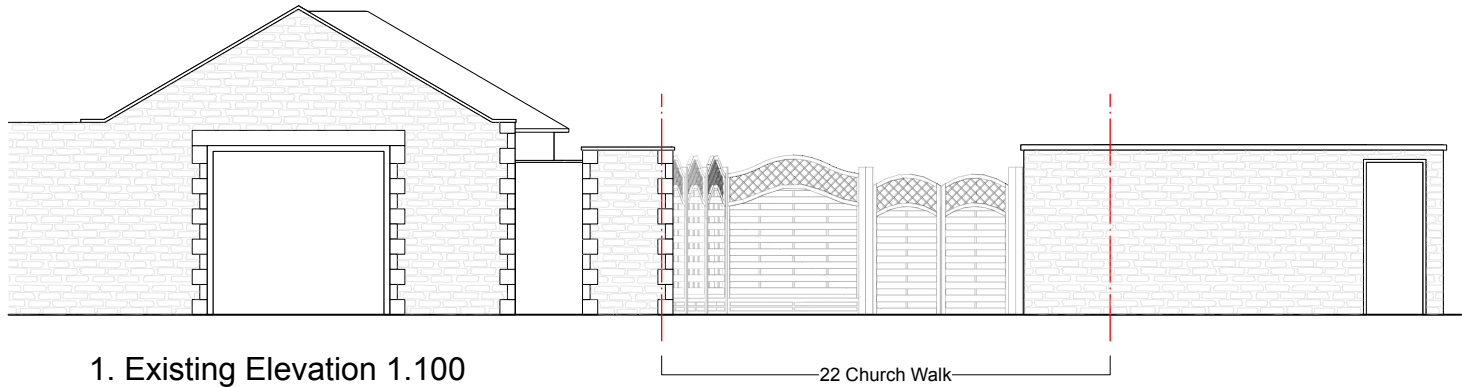


1. Existing Elevation 1.100

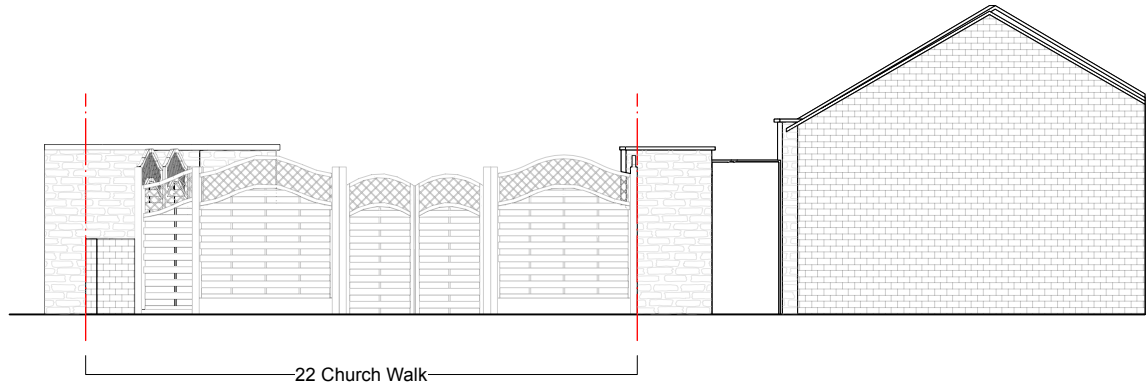


3. Existing Elevation 1.100

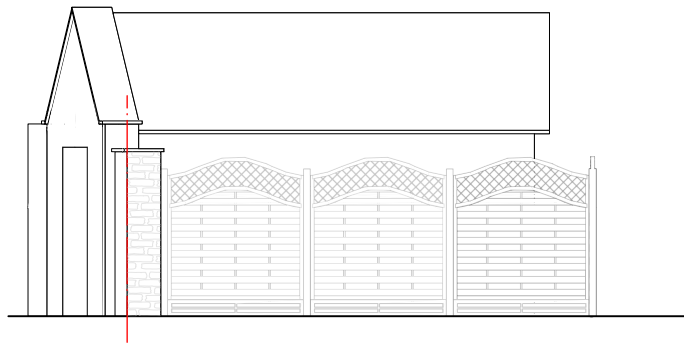

2. Existing Elevation 1.100

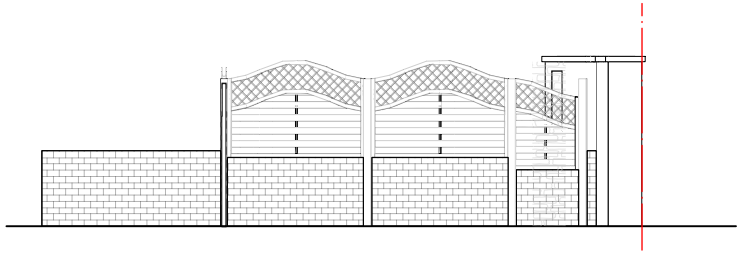

4. Existing Elevation 1.100

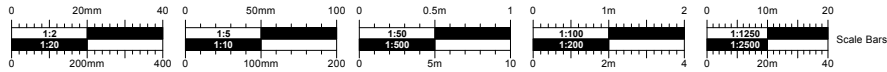

PLANNING

No.	Date	Dr/Ch	Revision Notes
-----	------	-------	----------------

Project Title 22 Church Walk
Project Client Margaret Jones
Suitability Code - Description .

Sheet Scale: 1:100
Date: 05/11/2025
Drawn By: FW
Reviewed By: HG

Copyright. Check all dimensions on site. .
This drawing is only to be used on the site for which designed.

Sheet No. Project ID - Originator - Volume - Level - Type - Role - Number 2156-CMS-XX-00-DR-A-2003
Sheet Title Existing Elevations

26 Martingate, Corsham, Wiltshire, SN13 0HL, Web: www.cms-group.co, Tel: 01249 701333

Rev
P01

