


Key Plan 1.1000

- Materials:
- 1. Proposed Stone to Rear and Side Elevation
 - 2. Proposed Render sitting on Stone Plinth with Quoin Detailing to Side and Front Elevation
 - 3. Garage Door Colour TBC
 - 4. Roof: Red Clay Tiles

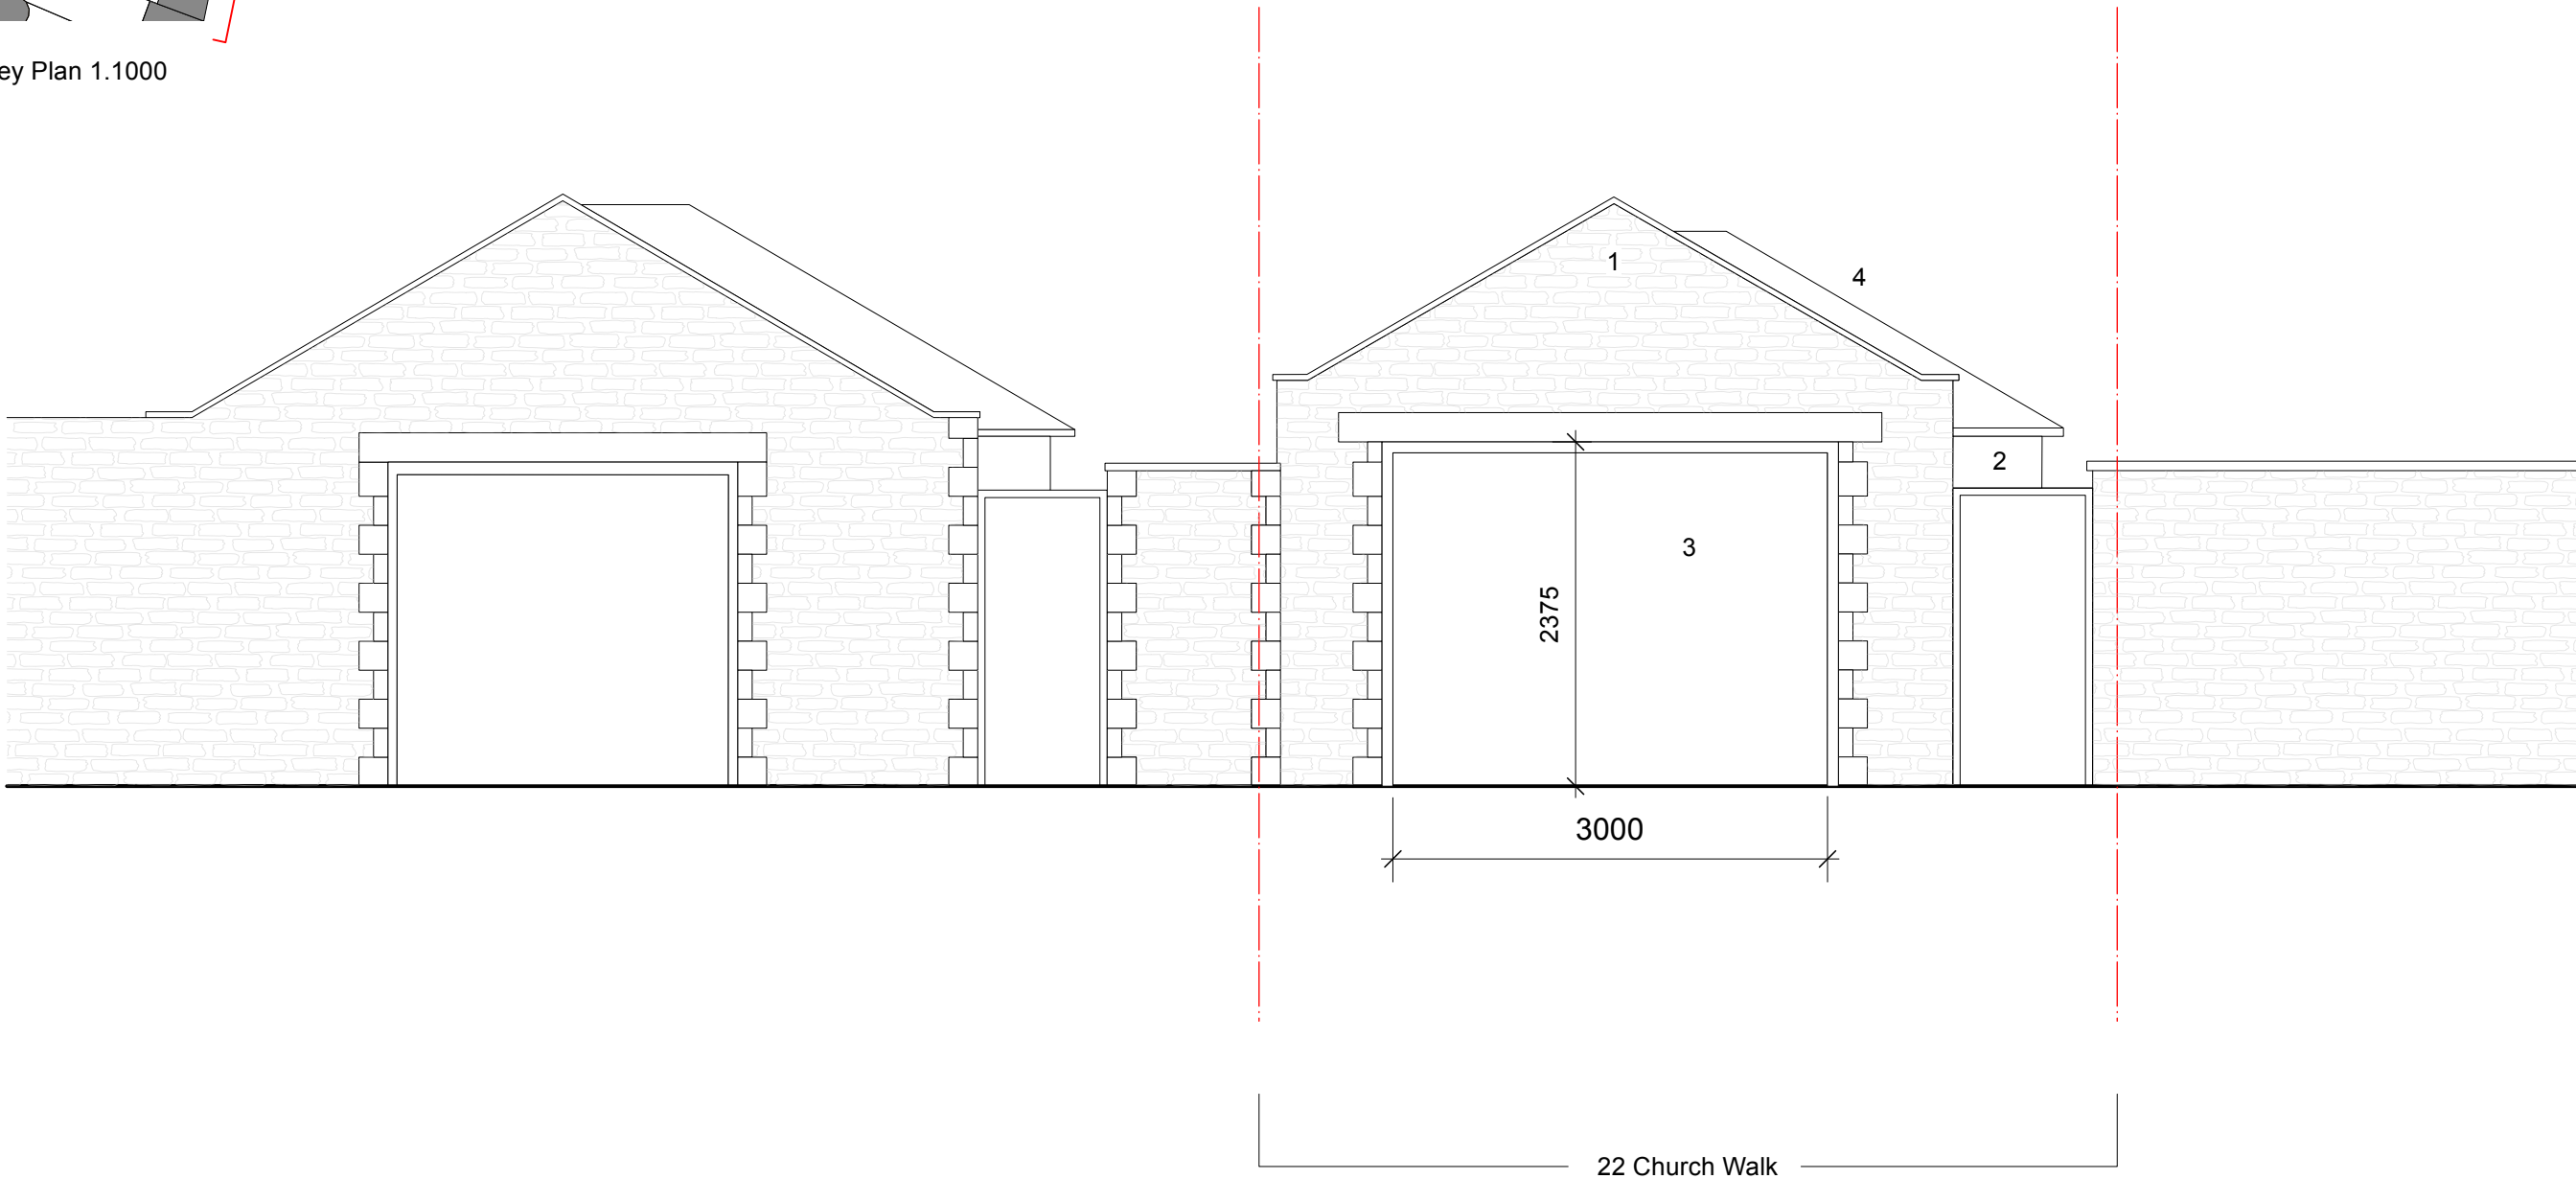

Proposed Elevation 1.50

