

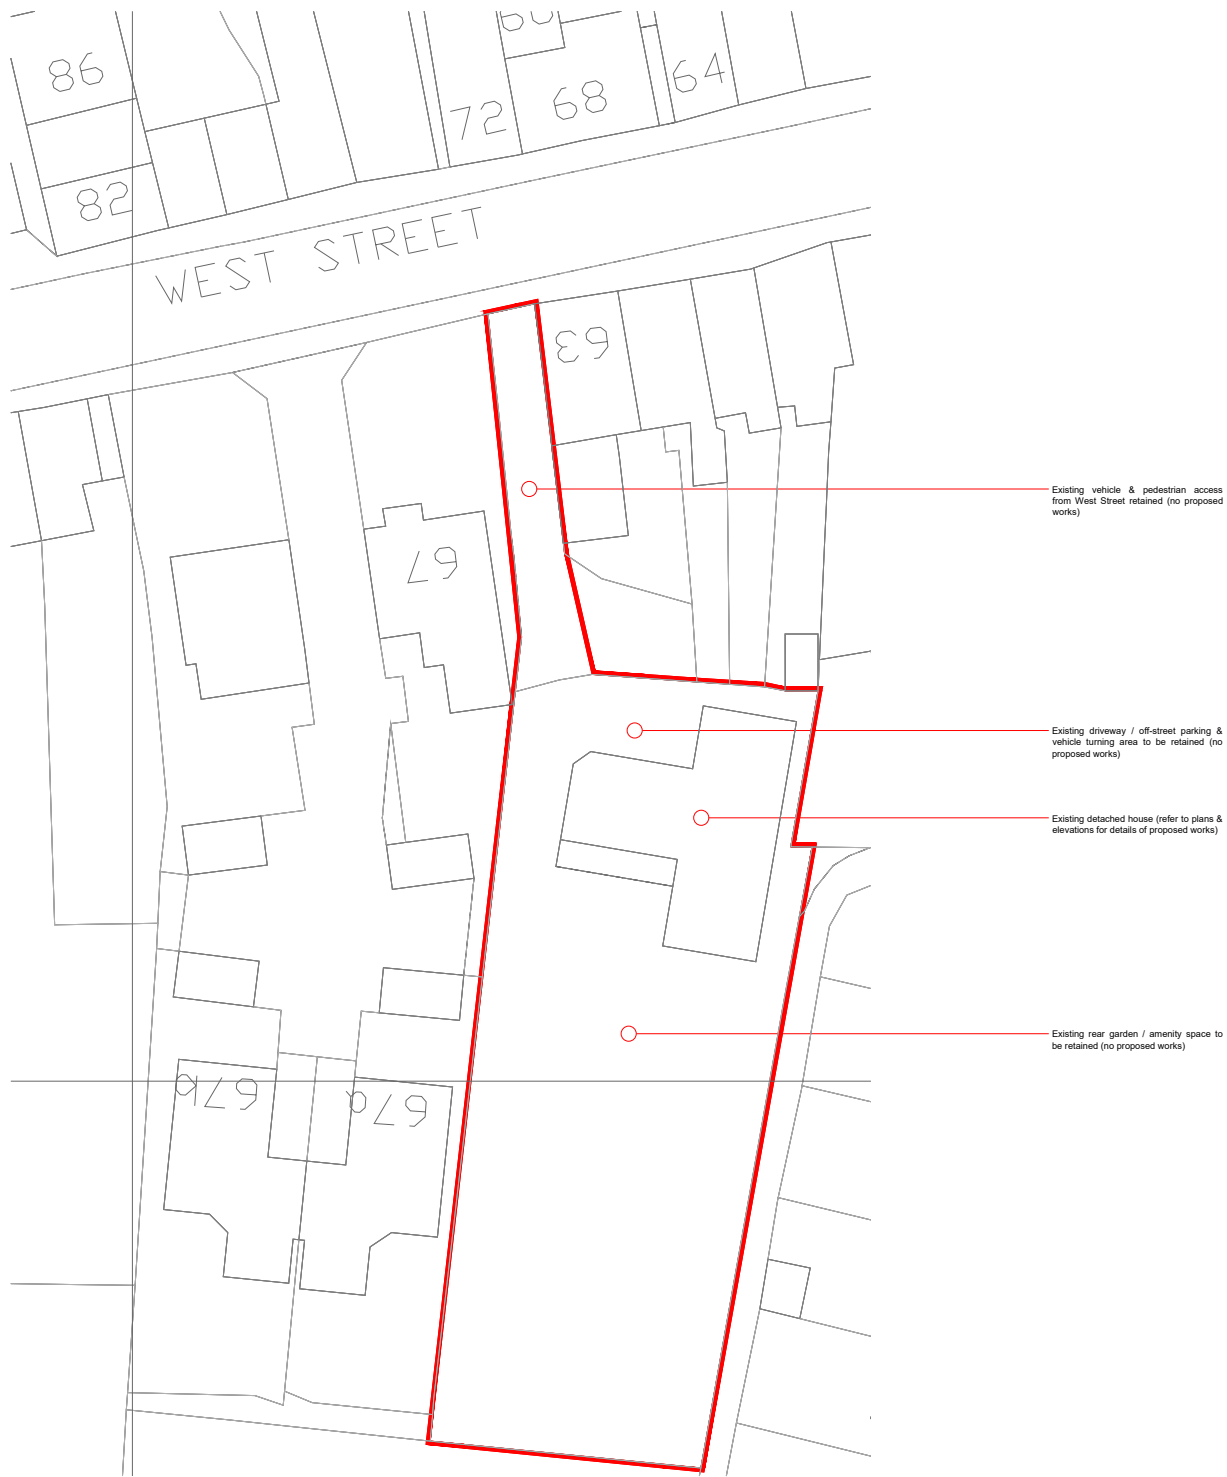
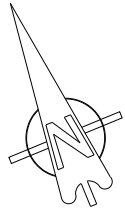


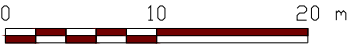

B	18/11/25	Householder planning application	ME	ME
A	01/11/25	Householder planning application	ME	ME
-	30/10/25	Householder planning application	ME	ME
REV	DATE	DESCRIPTION	DRAWN	CHECKED

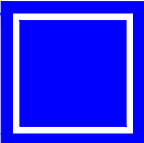

BUILD ARCHITECTS
www.build-architects.co.uk
studio@build-architects.co.uk
07977 582048

- Architecture
- Landscape
- Interiors
- Historic Buildings
- Masterplanning

This drawing is copyright of the Architect and shall not be reproduced without permission.

Check all dimensions and report any errors, or omissions.

Responsibility for setting out rests with the contractor, all dimensions & setting out to be checked on site prior to commencement of works.

Planning

Thomas Holdings Company Ltd.

Ausonia
65 West Street
Warminster

Block Plan - As Existing

2025 / 055

PP 005

DRAWING NO.

DATE

ME

DRAWN BY

B

REVISION

SCALE

1:500 @ A3

ME

CHECKED BY

Note - All dimensions to be checked on site prior to commencement of works