


17 Stickleback Road

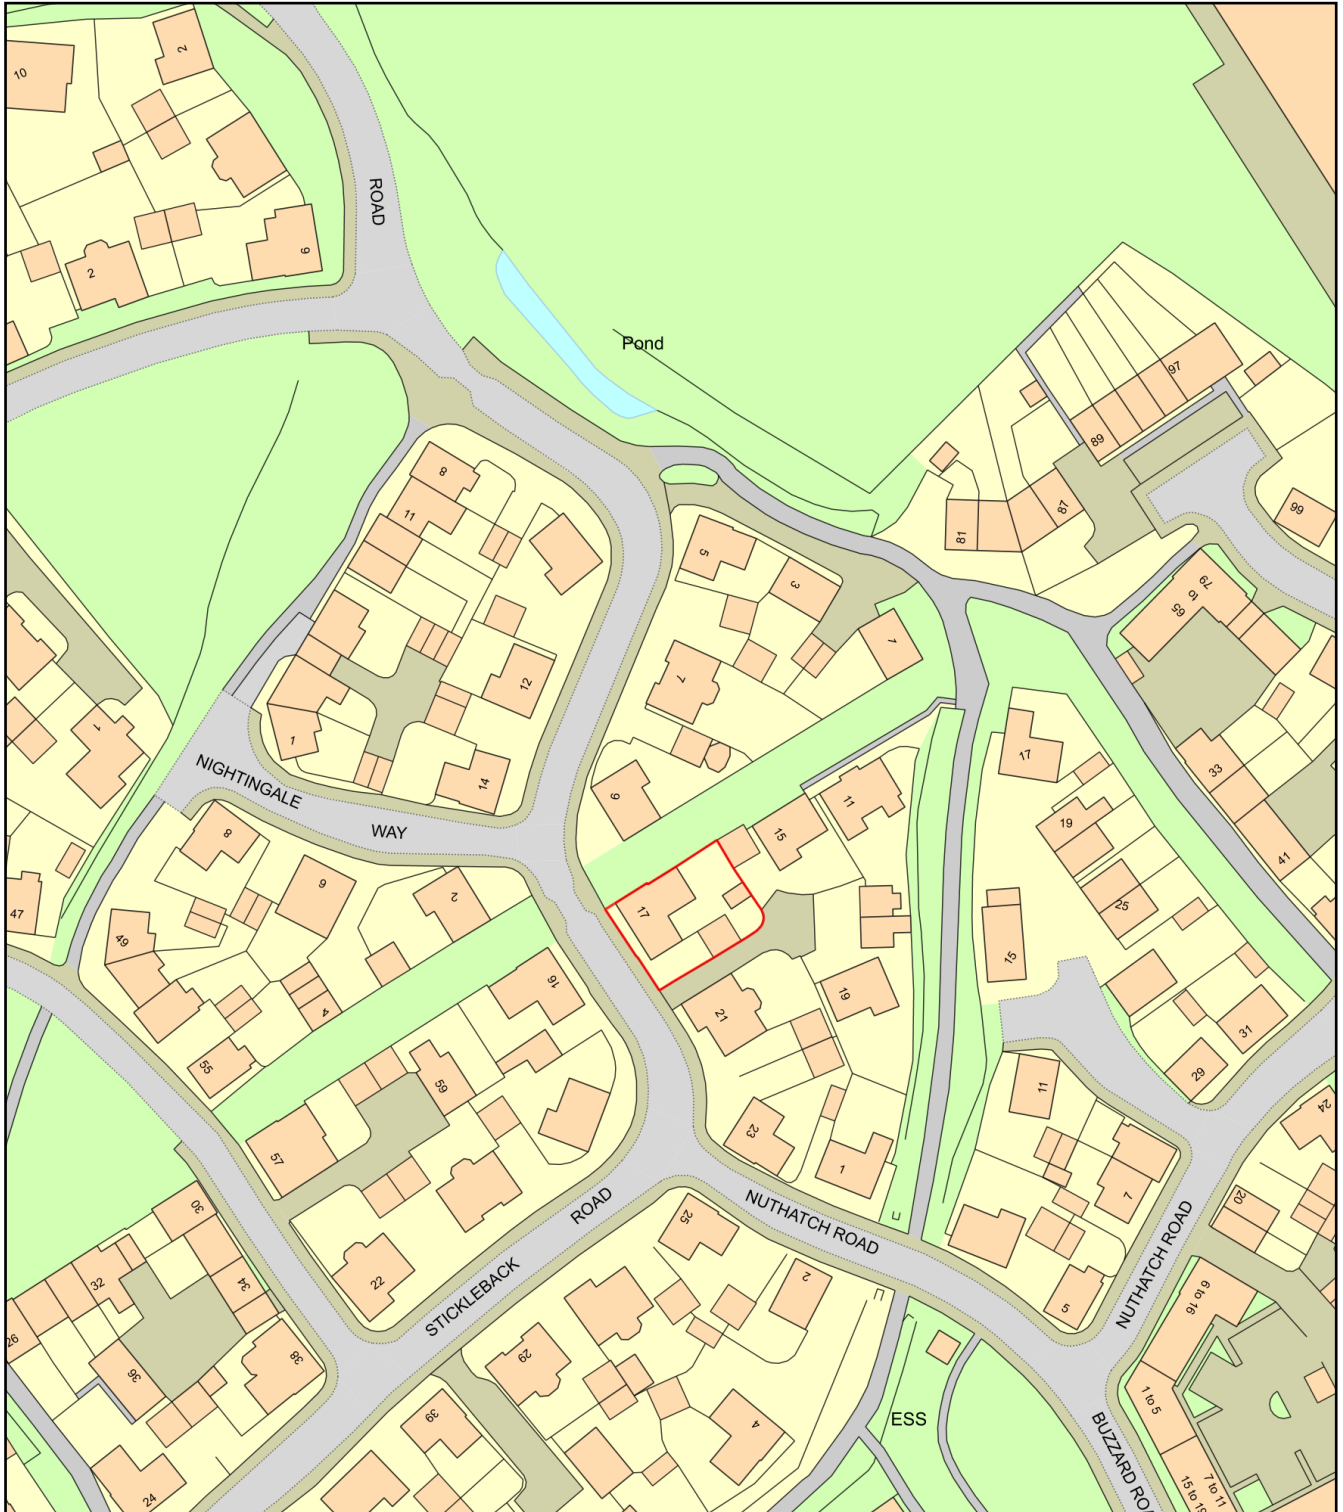

0 50
Metres



Plan Produced for: Next Step Independence

Date Produced: 08 Oct 2025

Plan Reference Number: TQRQM25281111933328

Scale: 1:1250 @ A4