
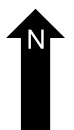
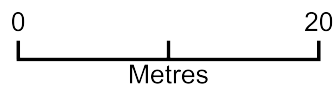


Coldharbour Farm, SP51DQ

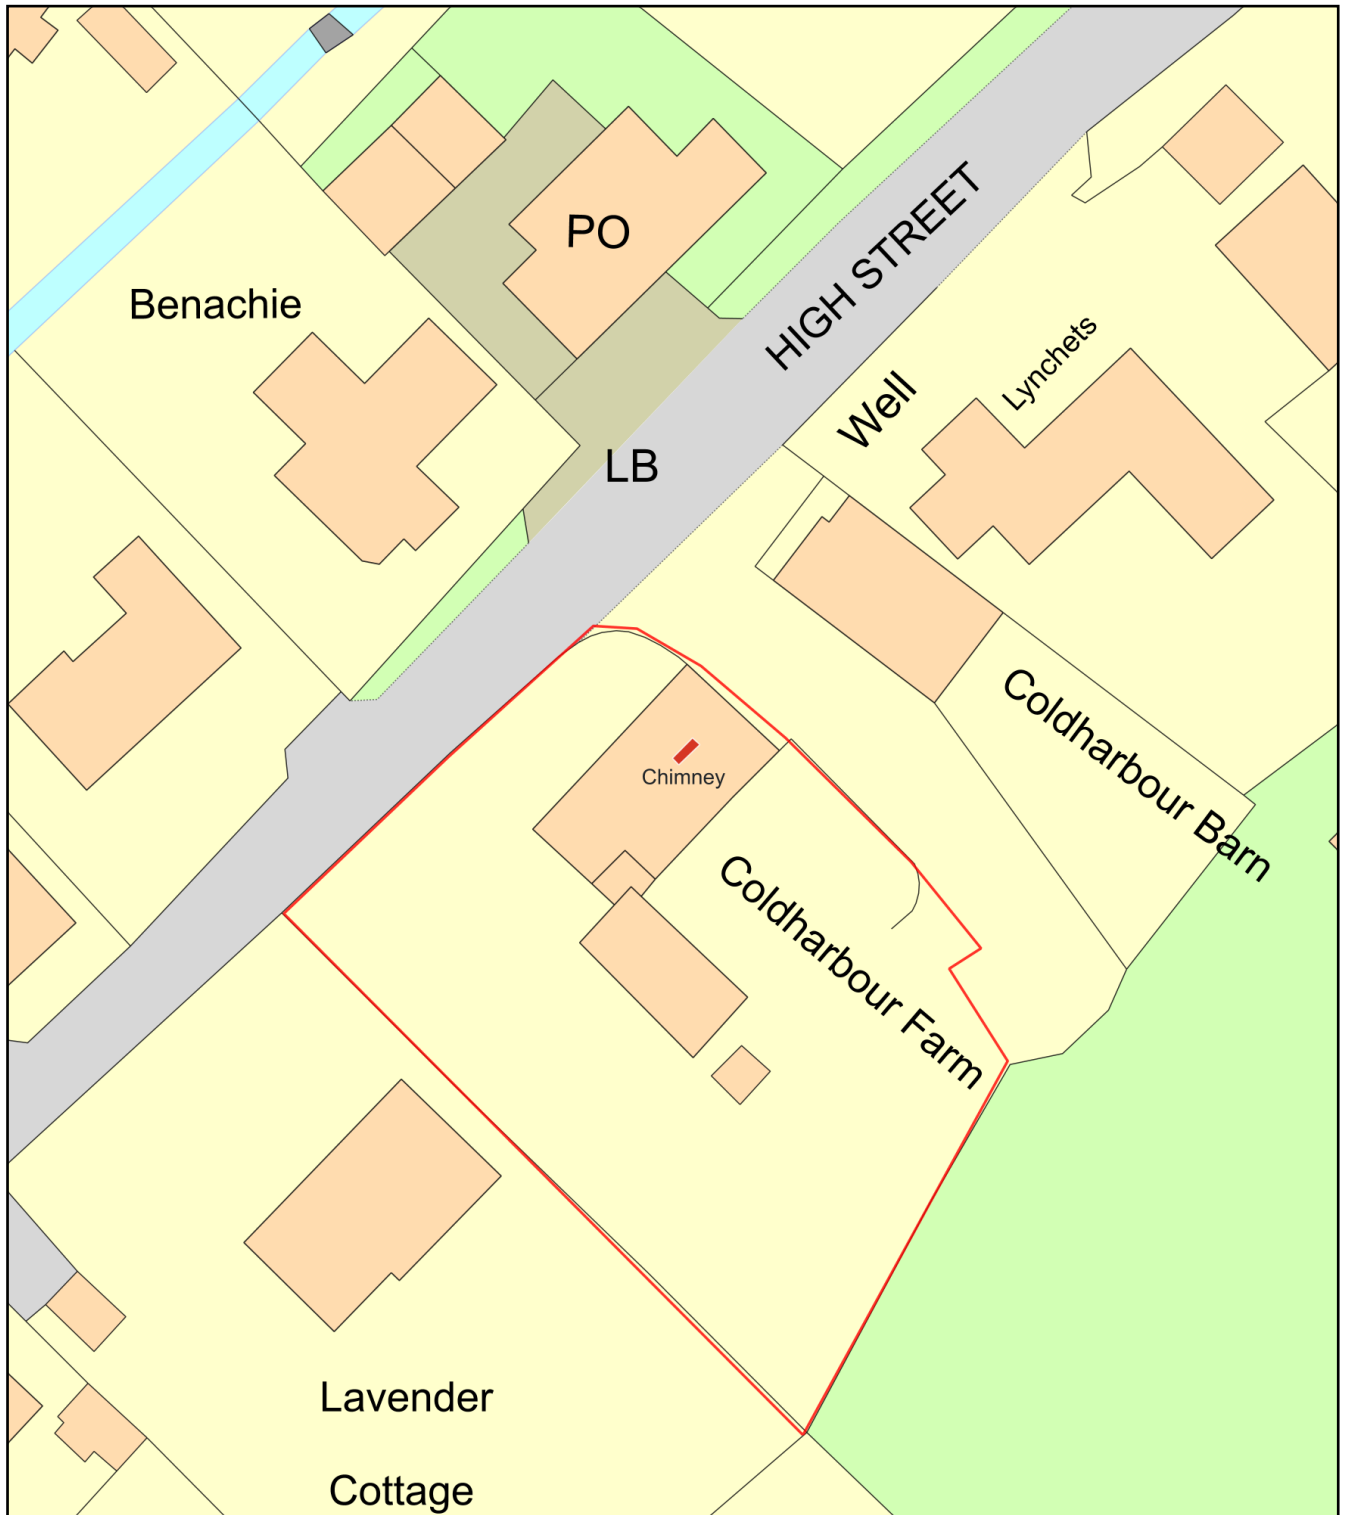

Plan Produced for: Guy Moverley

Date Produced: 16 Nov 2025

Plan Reference Number: TQRQM25320103040983

Scale: 1:500 @ A4