




THIS DRAWING IS THE COPYRIGHT OF BARCLAY + PHILLIPS ARCHITECTS. CONTRACTOR WILL BE HELD RESPONSIBLE FOR THE ACCURACY OF WORKS INVOLVING THE SETTING OUR AND CHECKING OF ALL DIMENSIONS ON THE DRAWING AND ON SITE. DIMENSIONS MUST NOT BE SCALED FROM THIS DRAWING.

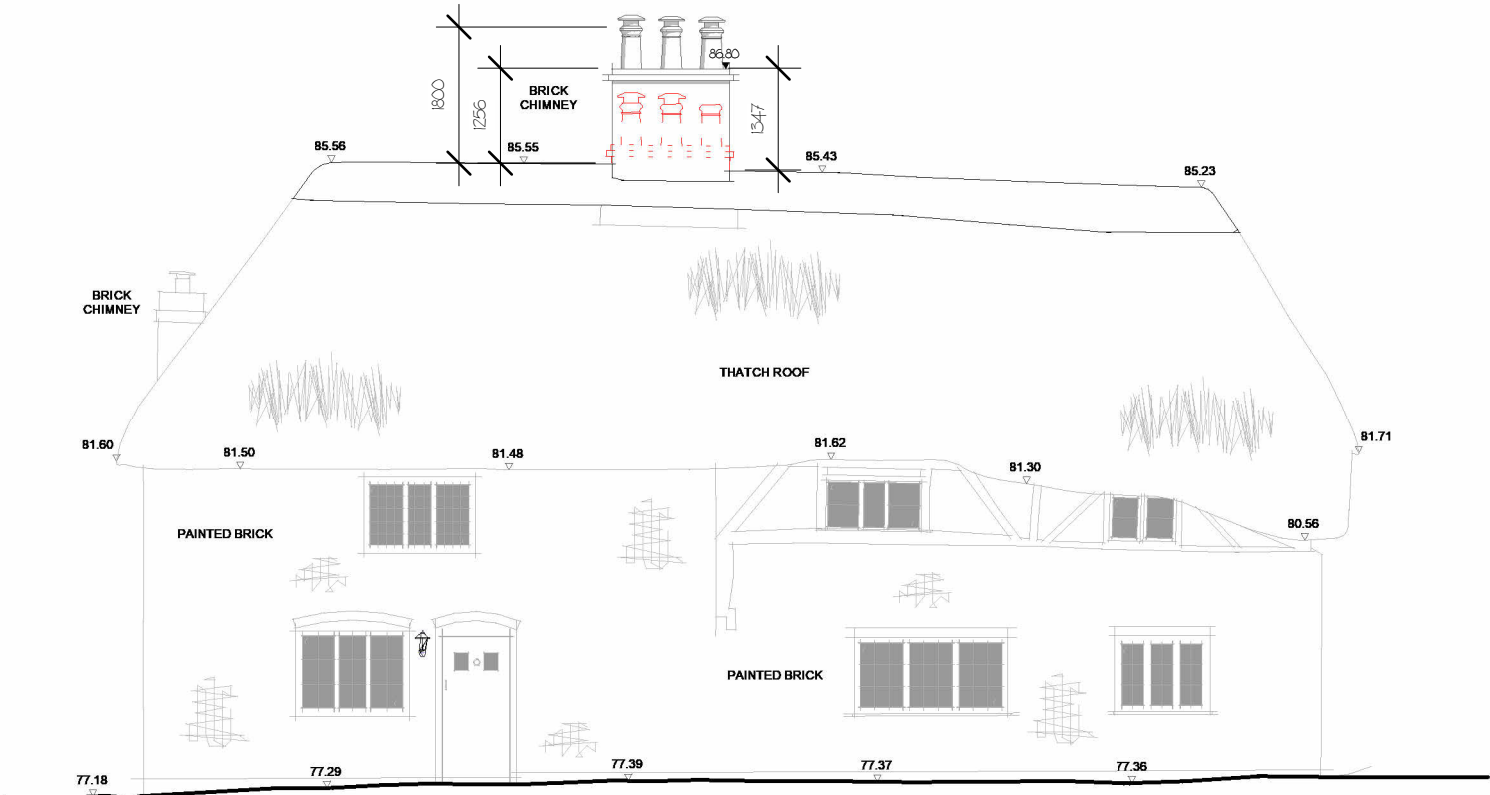


1 Front (North West) Elevation
1 : 100

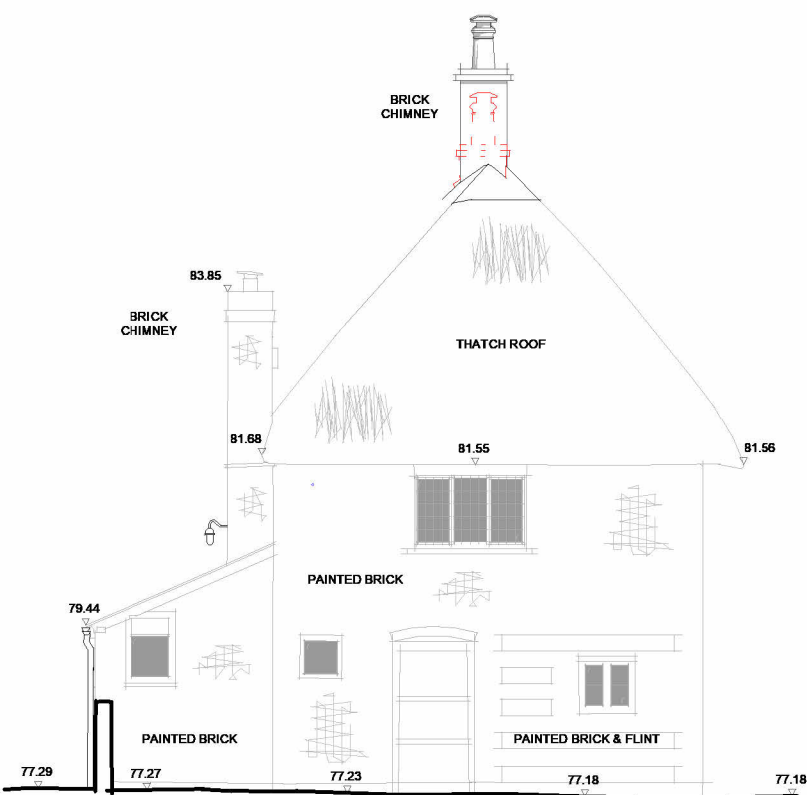

2 Side (North West) Elevation
1 : 100

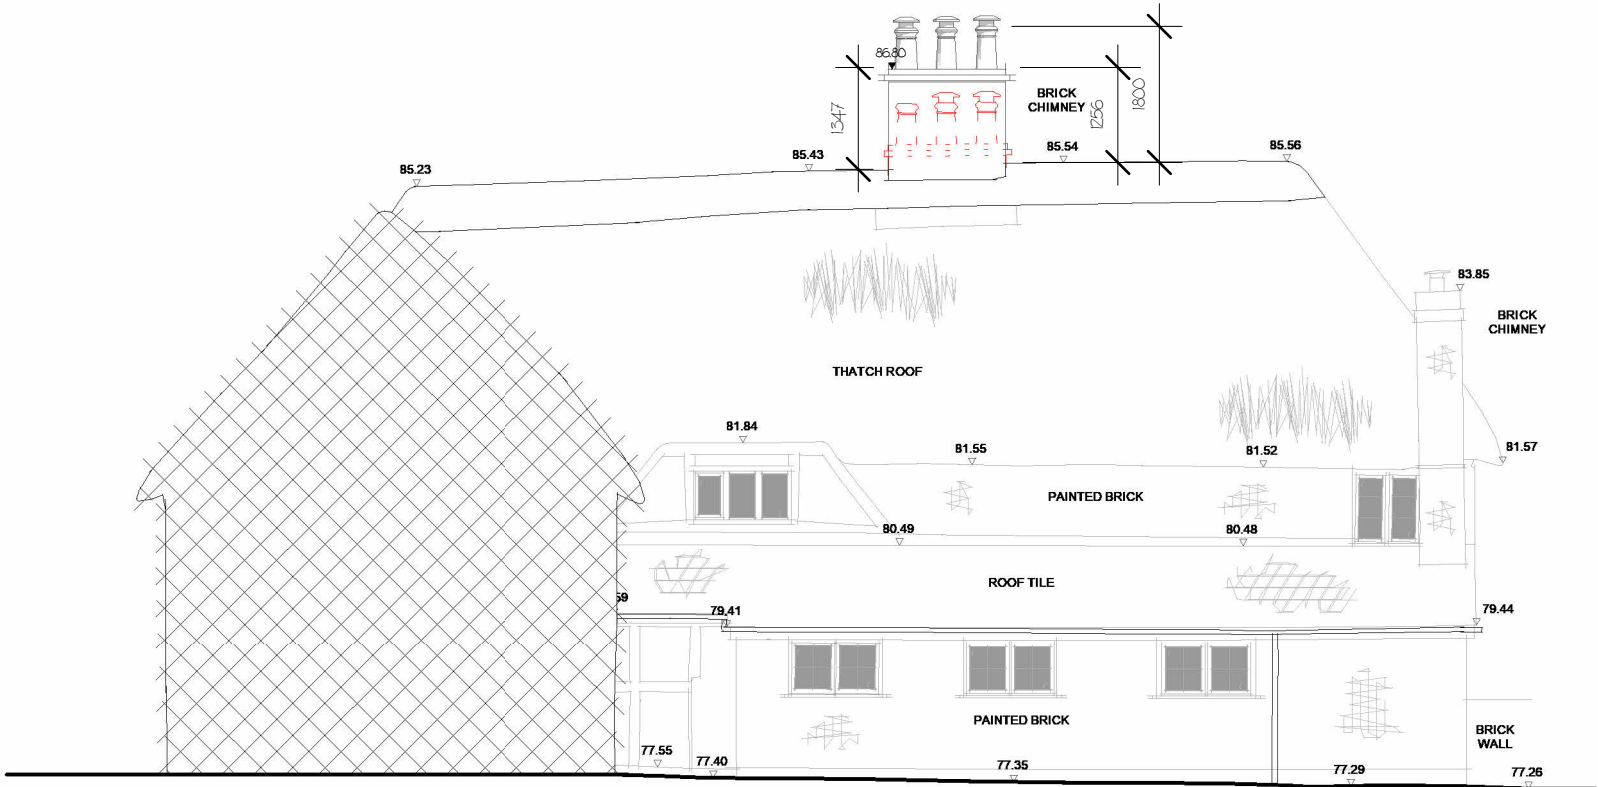

3 Rear (South East) Elevation
1 : 100

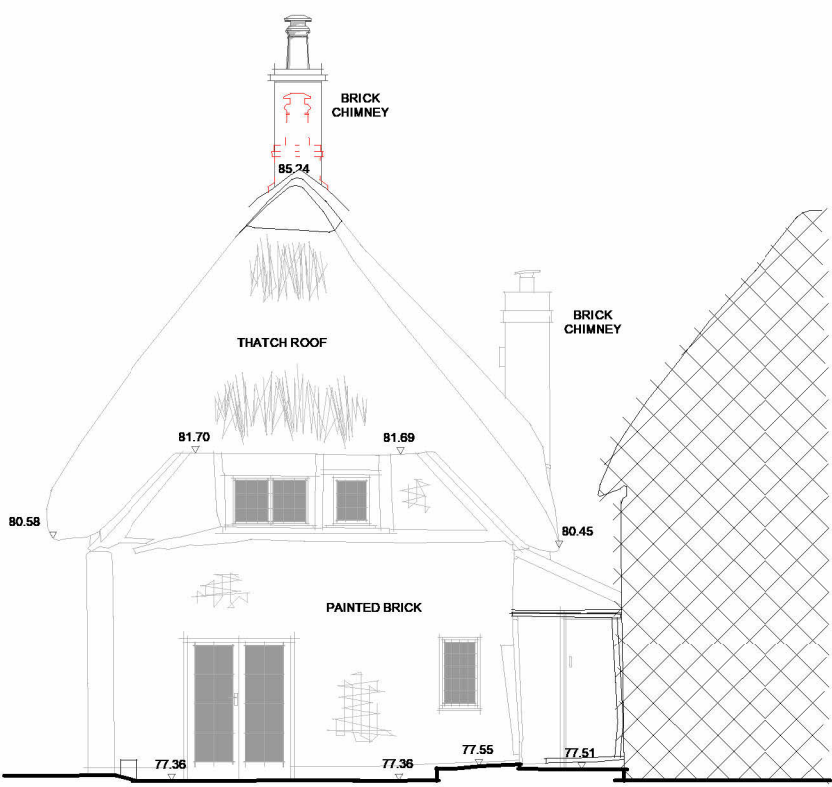

4 Side (South West) Elevation
1 : 100

A	Minor Text Amendments & Additional Chimney Cowl	17.11.25	JC
---	---	----------	----

Rev	Description	Date	By
-----	-------------	------	----