

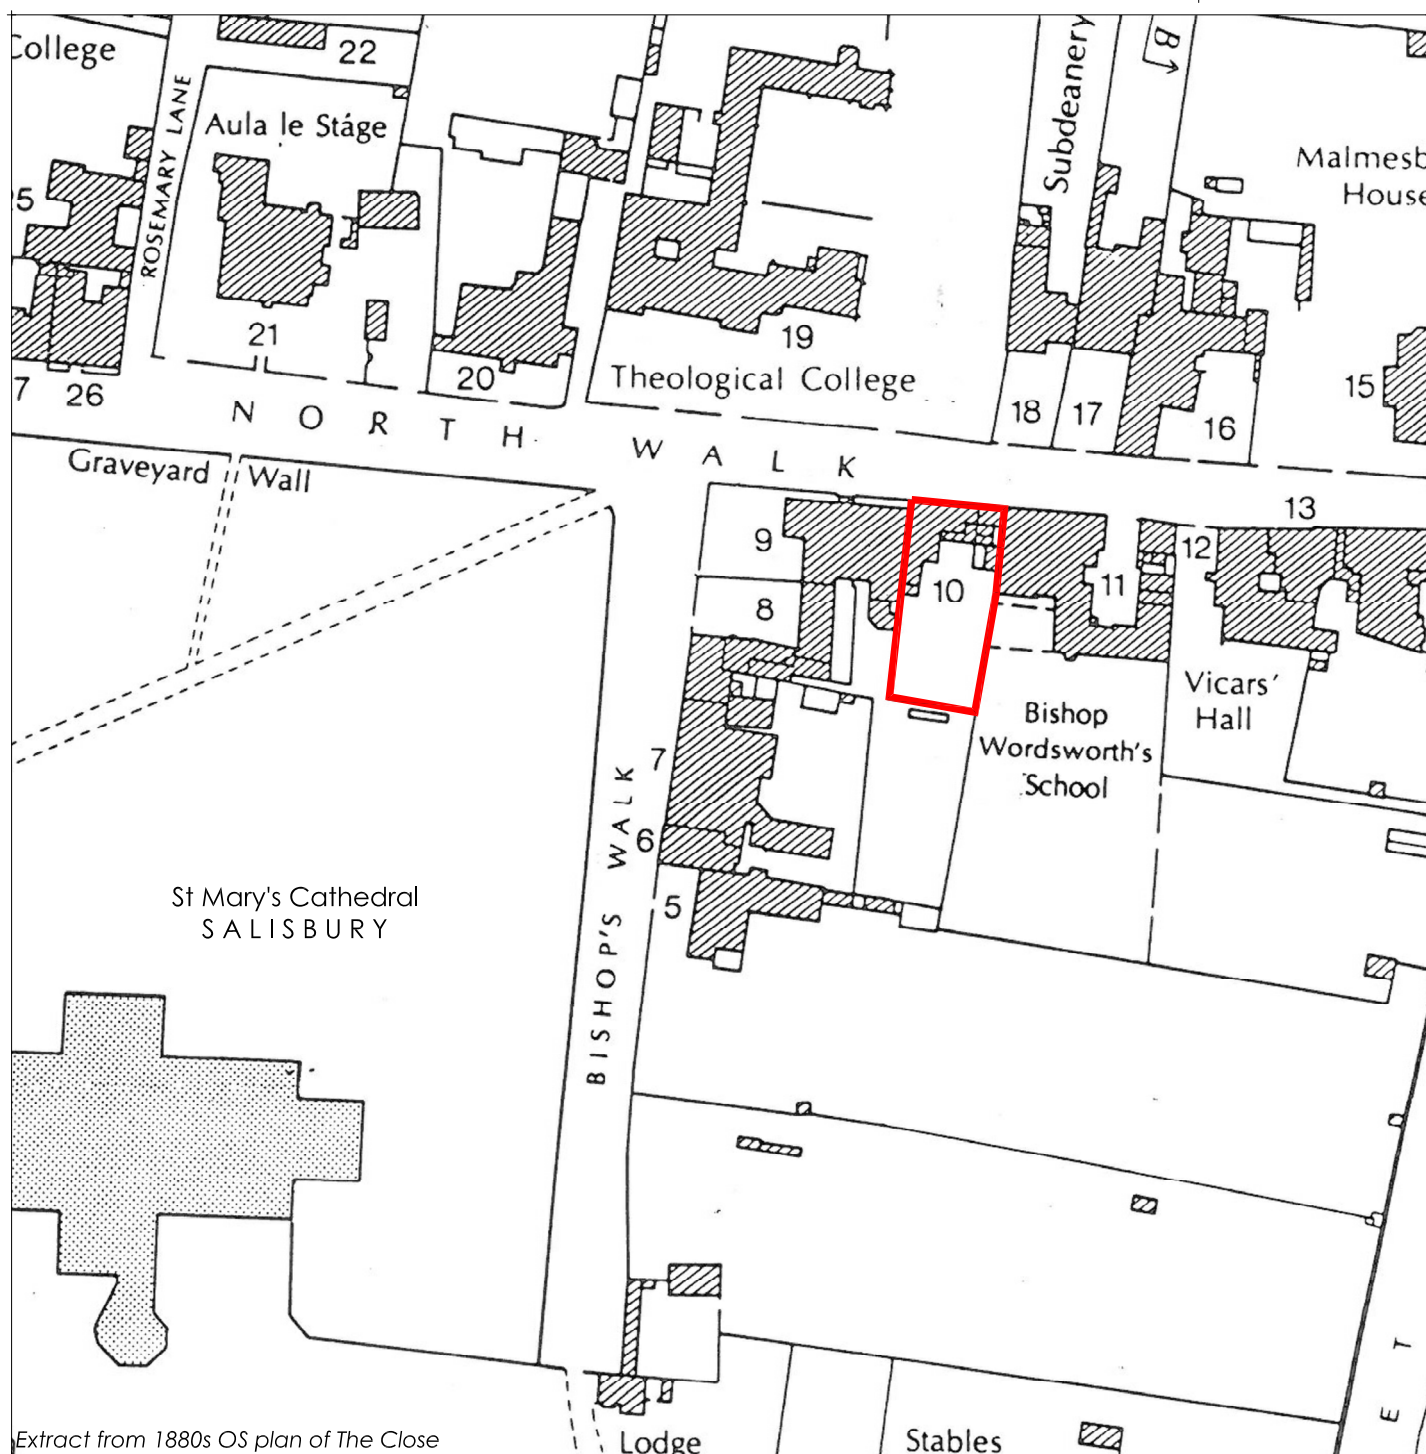


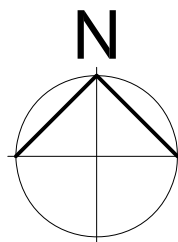

Extract from 1880s OS plan of The Close

SITE LOCATION PLAN

SCALE 1:1250 @ A4

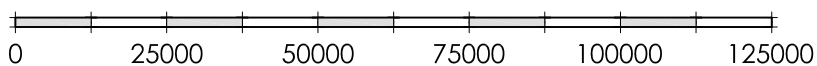

Revision:

No.10, North Walk

The Close, SALISBURY, SP1 2EB

for Mr J McArthur

Internal Alterations
to EXISTING HOUSE

LOCATION PLAN

Date: JUNE 2021 Scale: 1:1250 @ A4 Drawn: MTL

Drawing No. 21-04 - 02 - 01 Revision



01722 741683
 admin@affinityarchitects.co.uk