



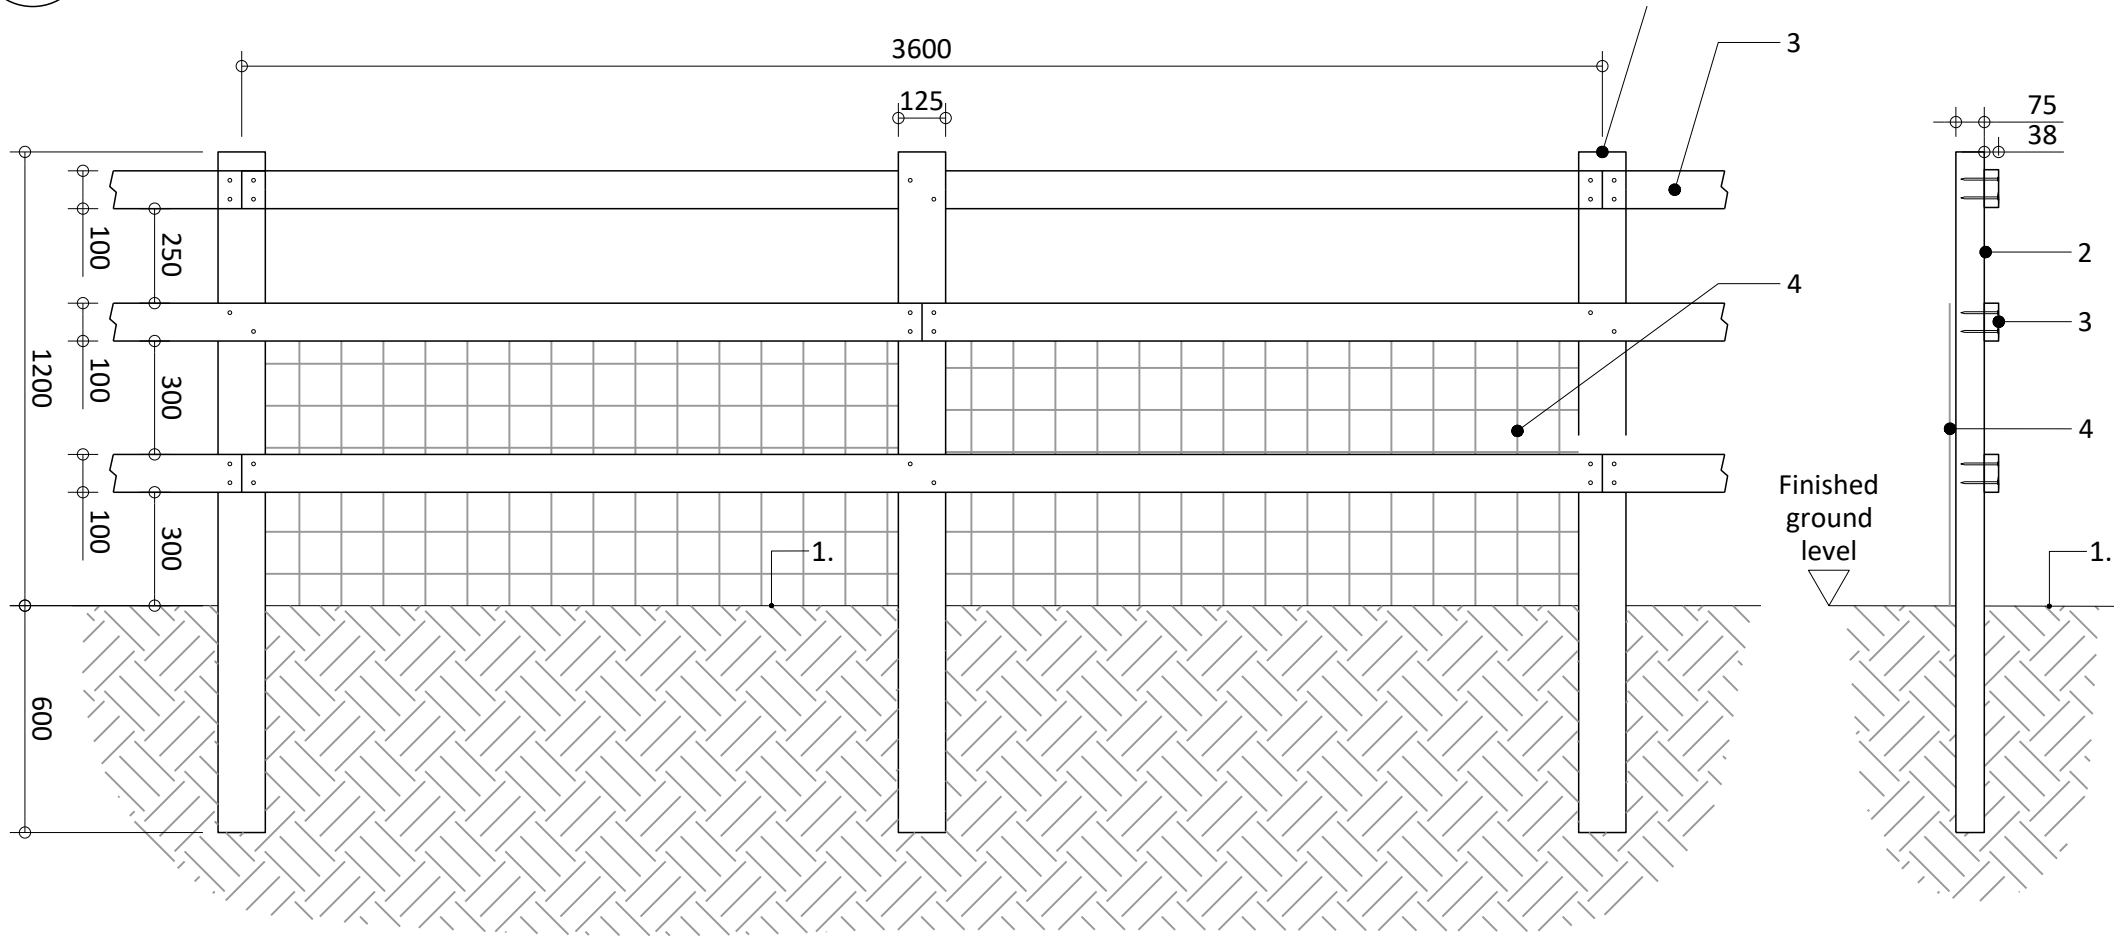

- KEY:
1. Finished ground level.
 2. Pressure treated softwood post, 125x75mm section. Positioned at 1.8m centres. Driven into ground/ rammed earth generally but with concrete foundations at end posts or where ground conditions dictate.
 3. Pressure treated softwood rail, 38x100mm section x 3.6m length. 3No. horizontal rails @ 400mm spacing. Rail joints to be staggered on posts. Rails secured to posts with 100mm galvanised nails.
 4. Stock-proof wire mesh, to be Jacksons Forest Fence 1.0m Galvan coated C7/10/15. To be affixed to inside face of posts and rails (i.e. not the outward faces towards The Green) using 40mm galvanised fencing staples.

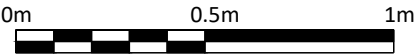

Rev	Note	Date
P1	For Planning	17.11.2025
-	-	-



GREENHALGH

Landscape Architecture

Project
Land at The Green
Great Cheverell

Drawing Name Detail - Post and rail fencing		
Drawn By GY	Checked By LB	Scale 1:20 @A3
Job No. 350	Status S4	
Drawing No. 350_GLA_XX_XX_DR_L_5403	Rev P1	