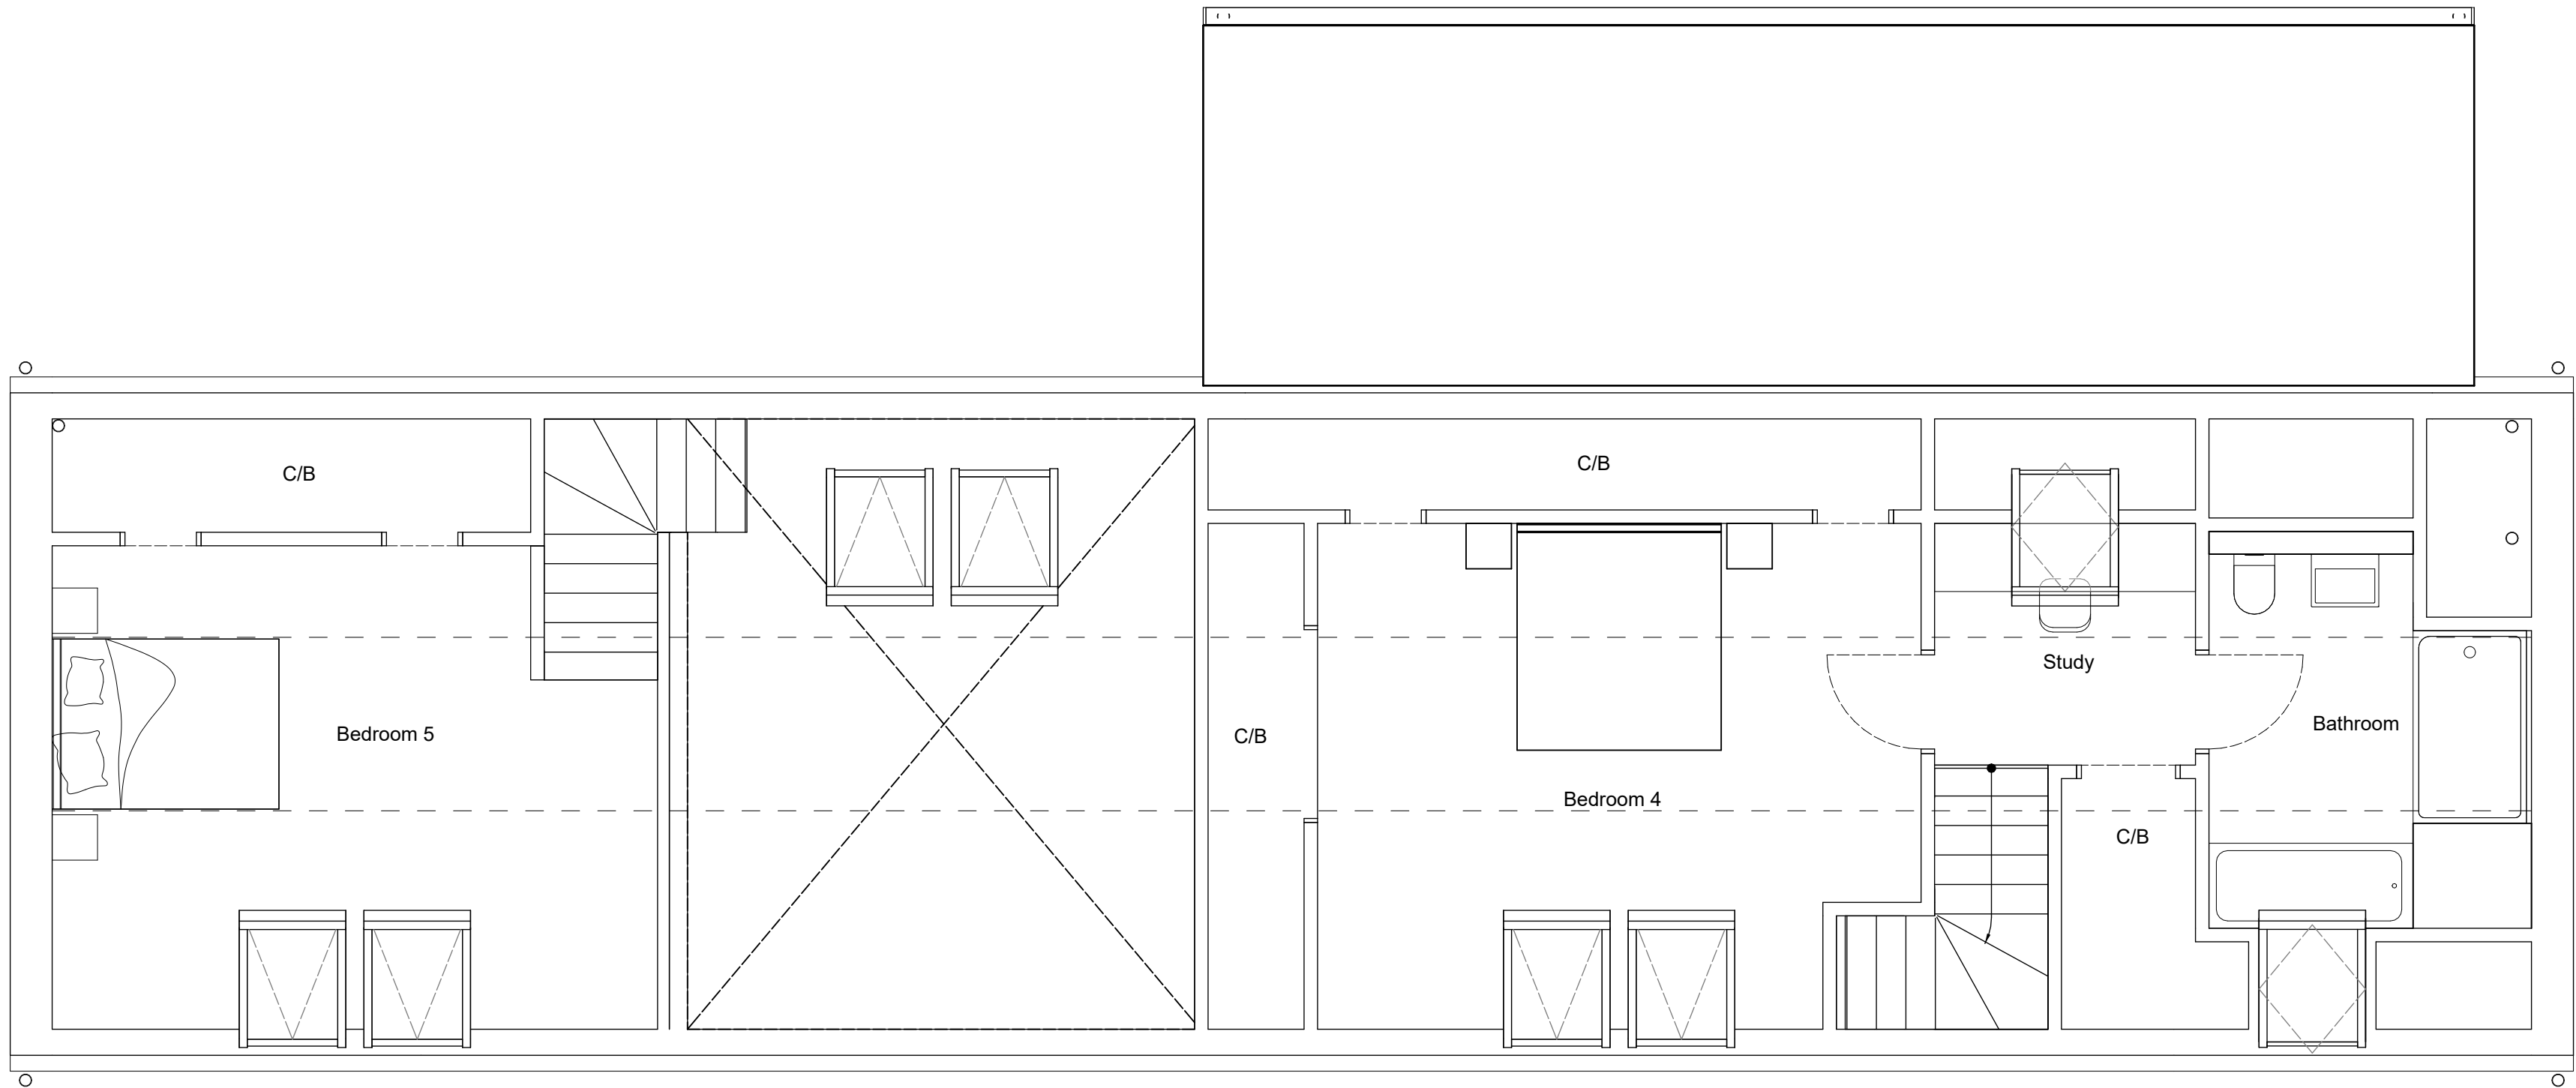
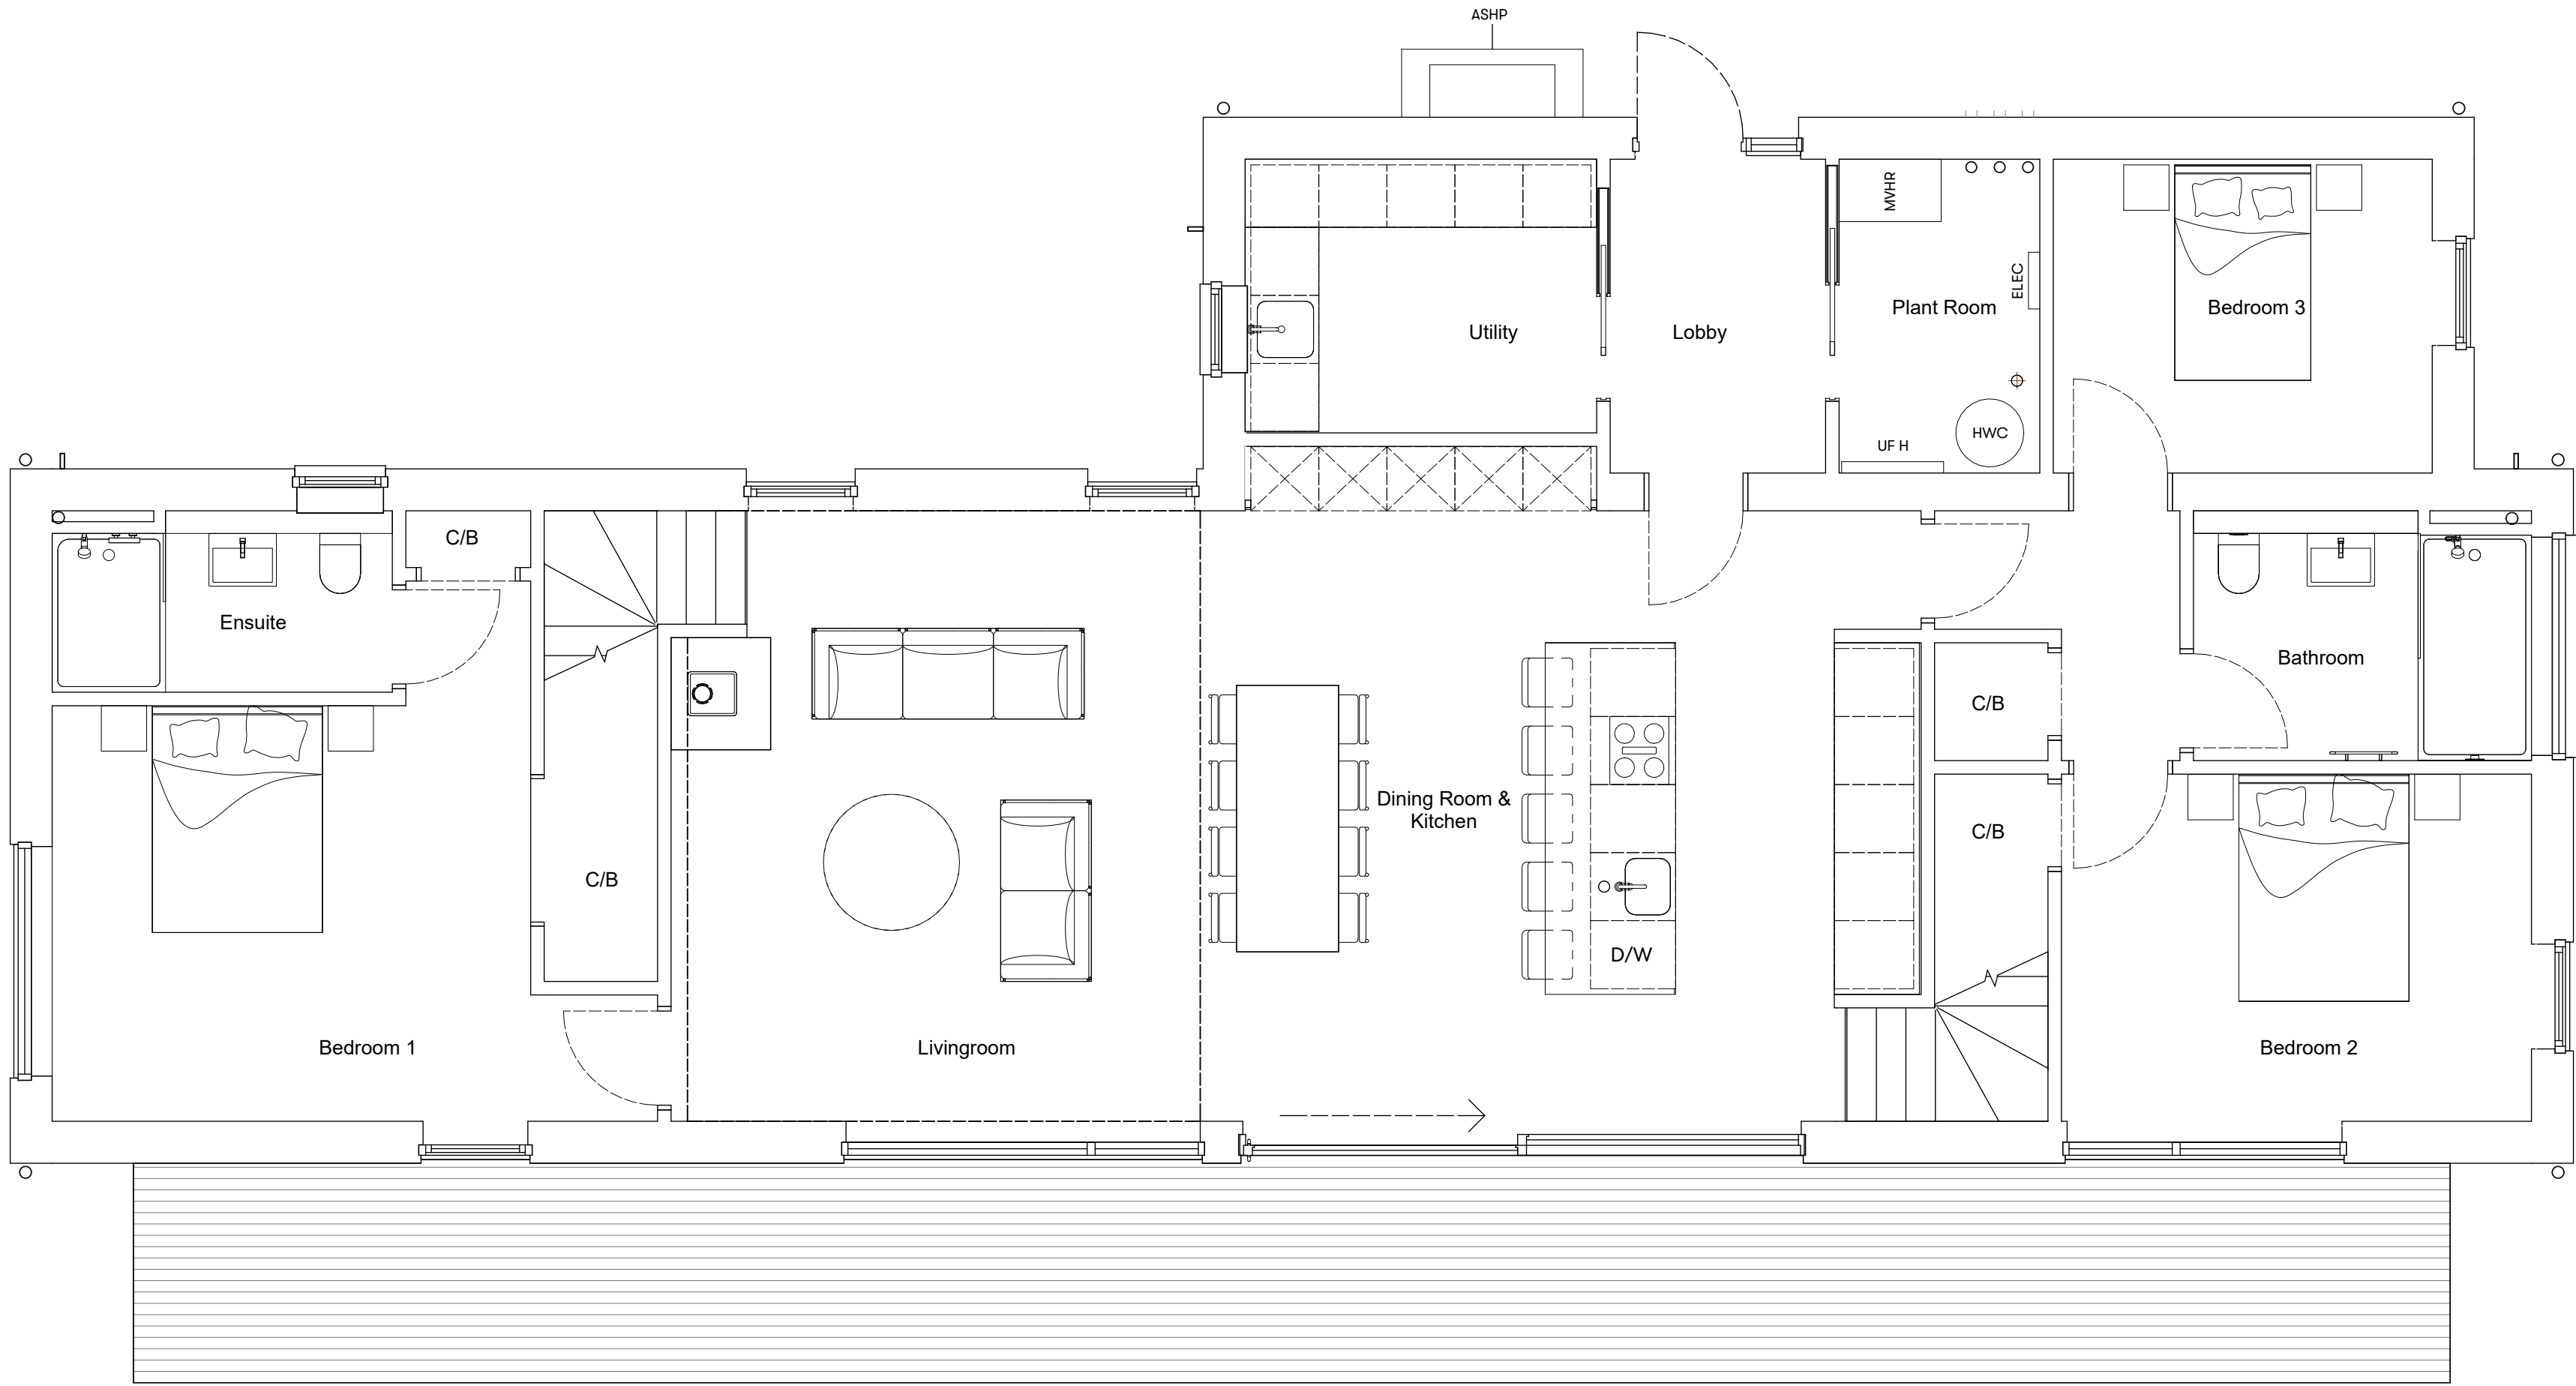


CLIENT Joel Figov and Annabell Mears PROJECT NUMBER: 1104 SITE ADDRESS: The land Adjacent to The Green The Green Great Cheverell Wiltshire SN10 5XN	DRAWING NUMBER: 1104-HEB-XX-00-DR-A-20-200		REVISION: P7		REVISION	DESCRIPTION		DRAWN	CHECKED	DATE	
	DRAWING TITLE GA PLANS		DATE: 16.06.2025			P1	FIRST DRAWING ISSUE				
	DRAWN BY LH	CHECKED: AC, BC	SCALE 1 : 50 @ A1			P2	LAYOUT AMENDMENTS				
						P3	LAYOUT AMENDMENTS				
						P4	EN-SUITE WINDOW RELOCATED, SLIDING DOOR UPDATED				
	PURPOSE FOR ISSUE: STAGE APPROVAL	HOUSE TYPE: LH302P.2	STATUS: S4			P5	WINDOWS UPDATED				
						P6	PLANNING ISSUE				
						LH	AC, BC				
			LH	CLIENT							
			P7	WINDOW ADDED TO BEDROOM 2							
PLANNING APPLICATION											

To be read in conjunction with the specification and all relevant drawings. Contractor to check all dimensions on site. Do not scale from this drawing for production or construction. Architect to be advised of any variation between the drawings and site conditions. Construction must comply with all NHBC and industry standards.

Copyright © HebHomes Ltd. All rights reserved. Any breach of copyright will be pursued