




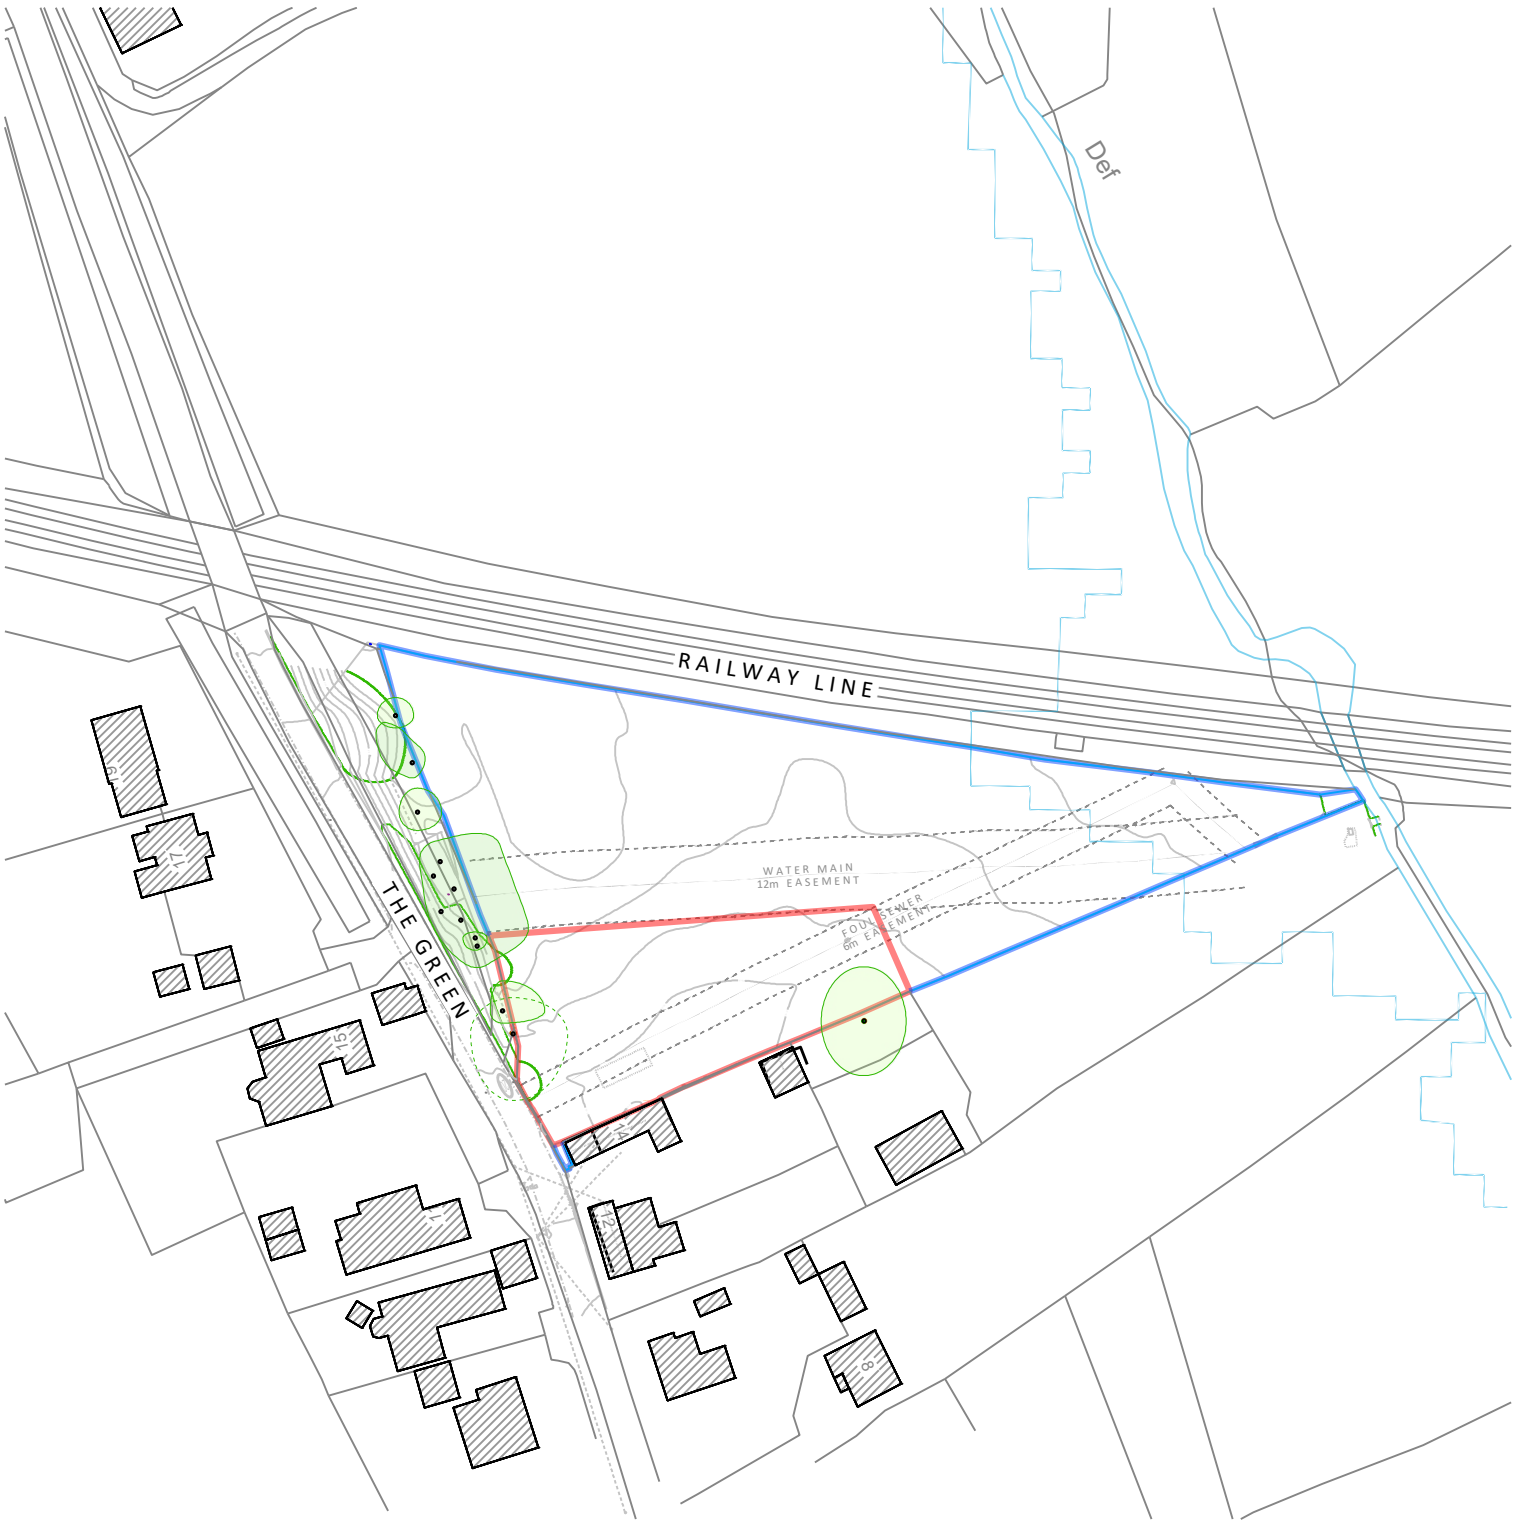

KEY:

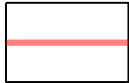

Application site boundary
1,637m² (0.1637 ha)

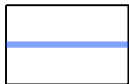

Land ownership boundary

Rev	Note	Date
P1	For Planning	03.11.2025



GREENHALGH

Landscape Architecture

Project
Land at The Green
Great Cheverell

Drawing Name		
Site Location Plan		
Drawn By	Checked By	Scale
LB	IG	1:1,250 @A4
Job No.	Status	
350	S4	
Drawing No.	Rev	
350_GLA_00_00_DR_L_1002	P1	