



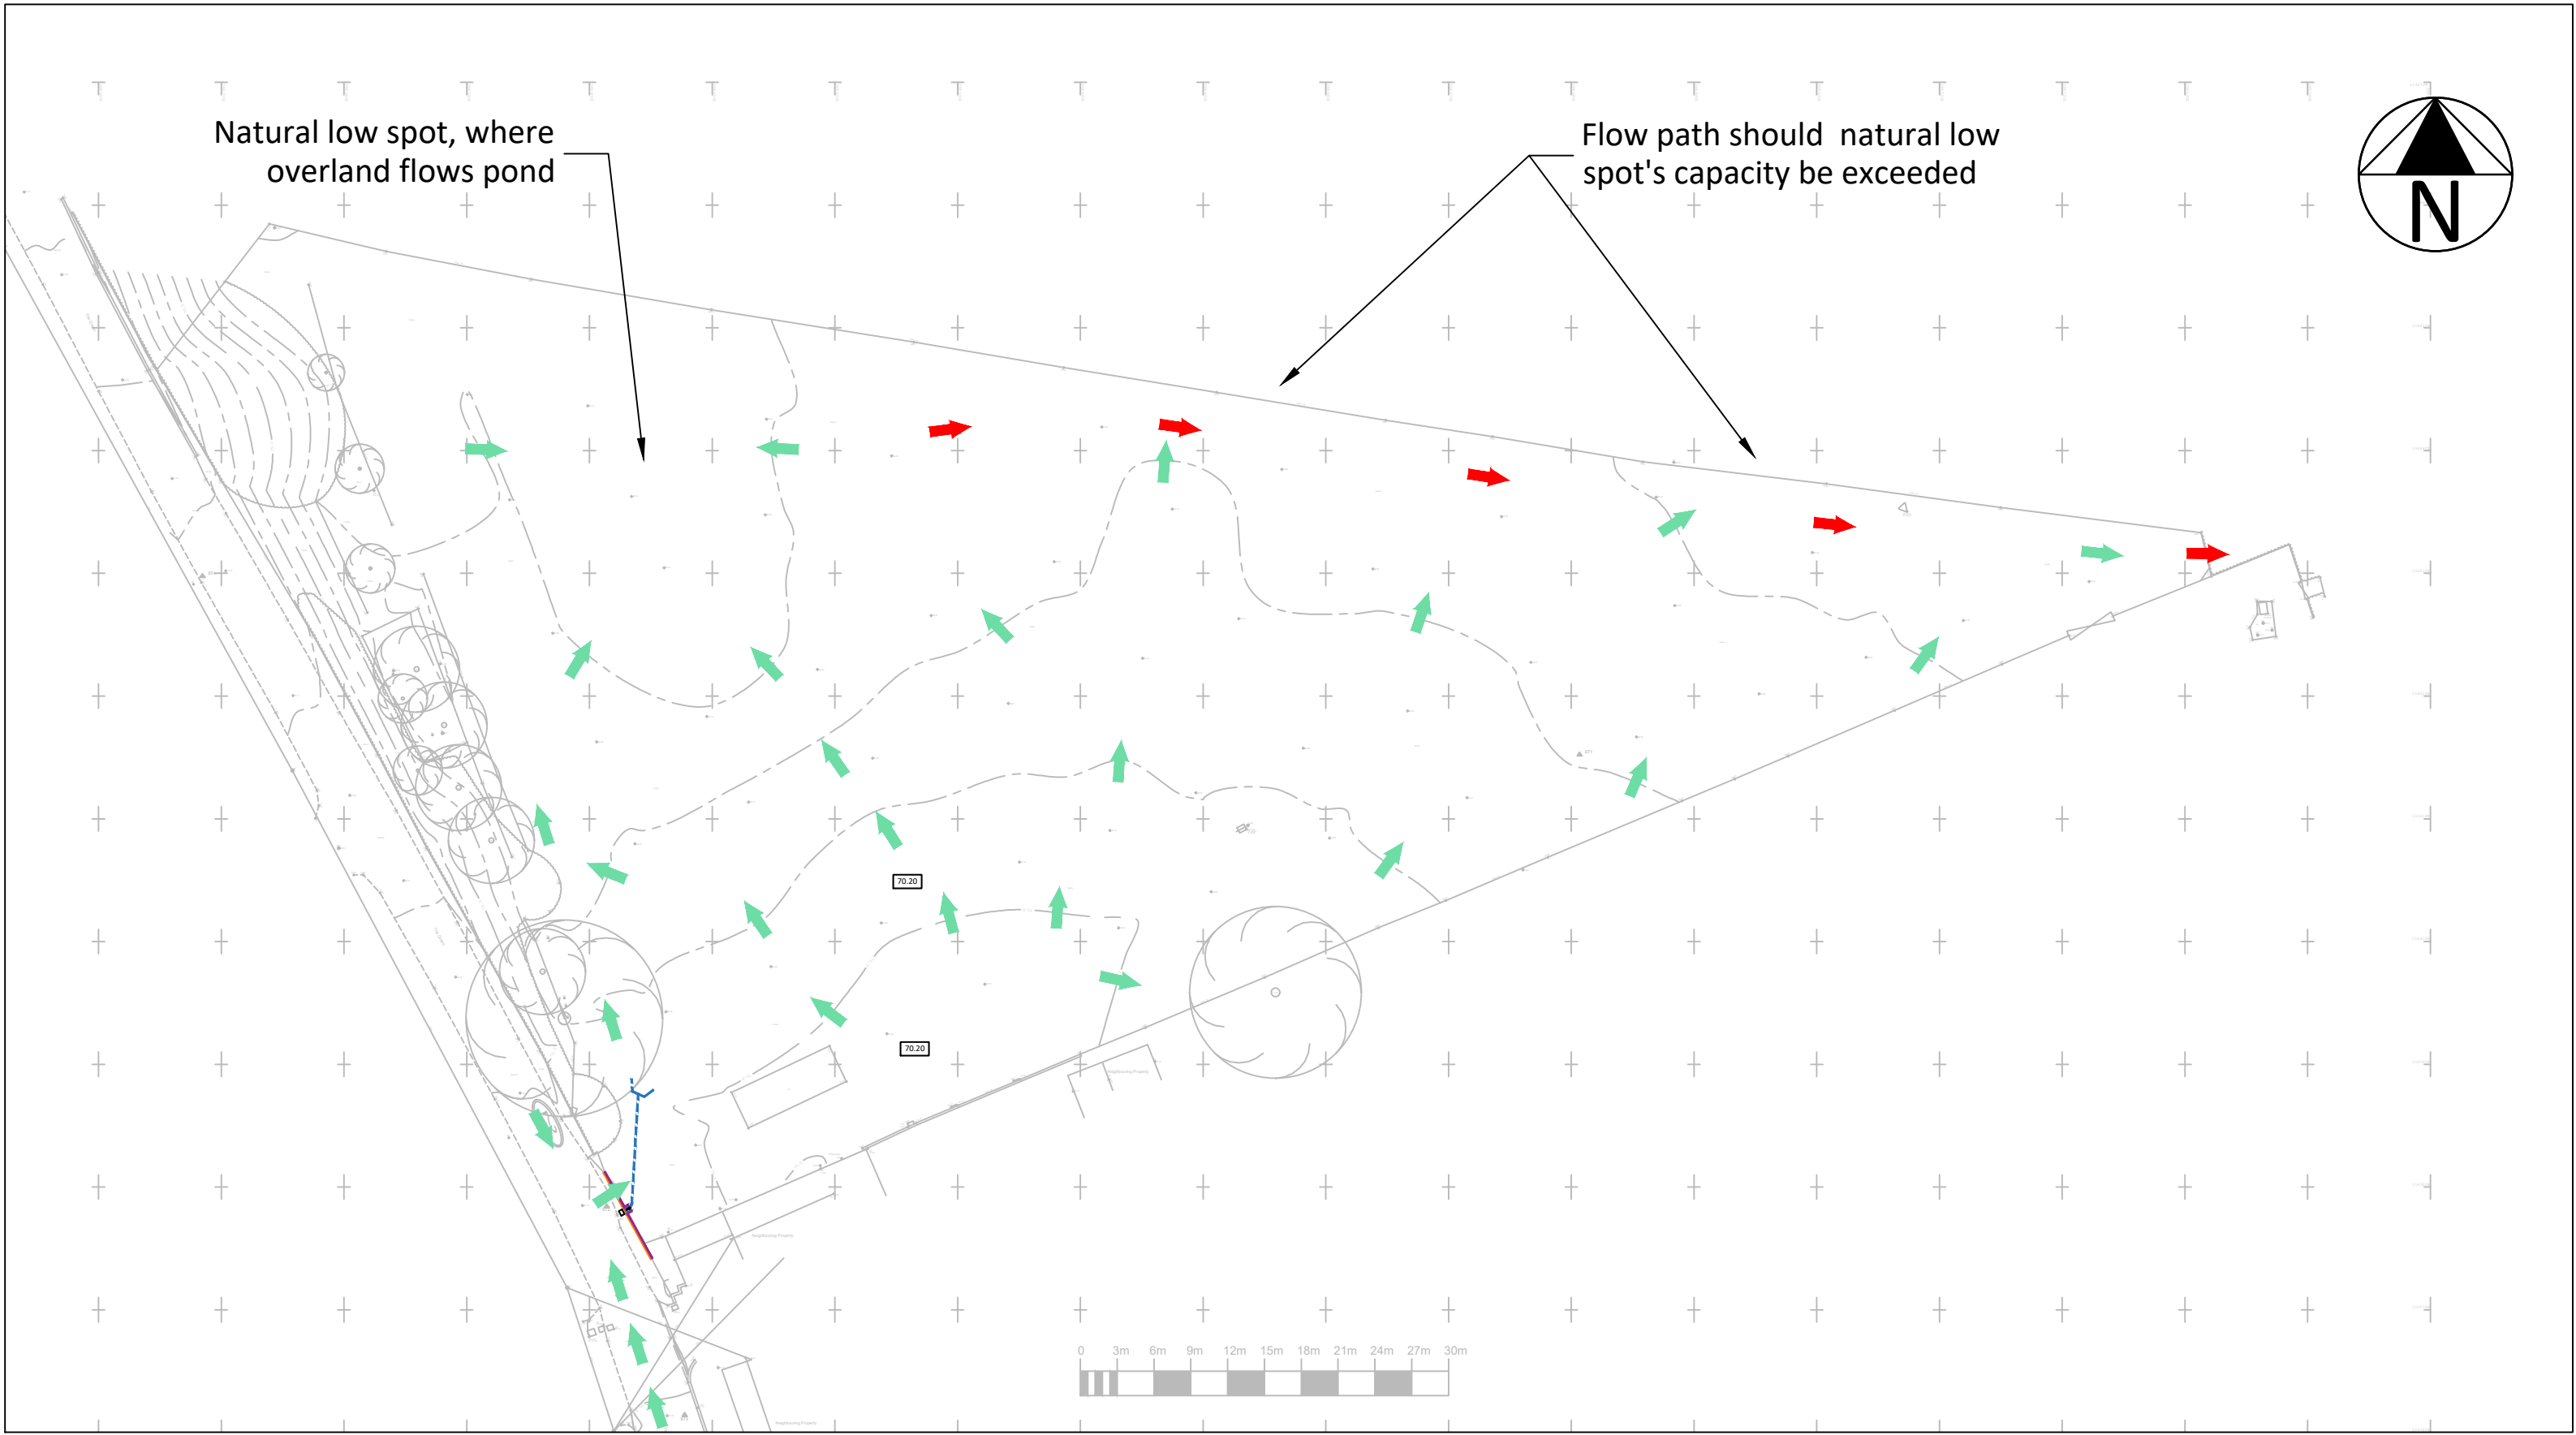

EXISTING EXCEEDANCE/OVERLAND FLOW ROUTES

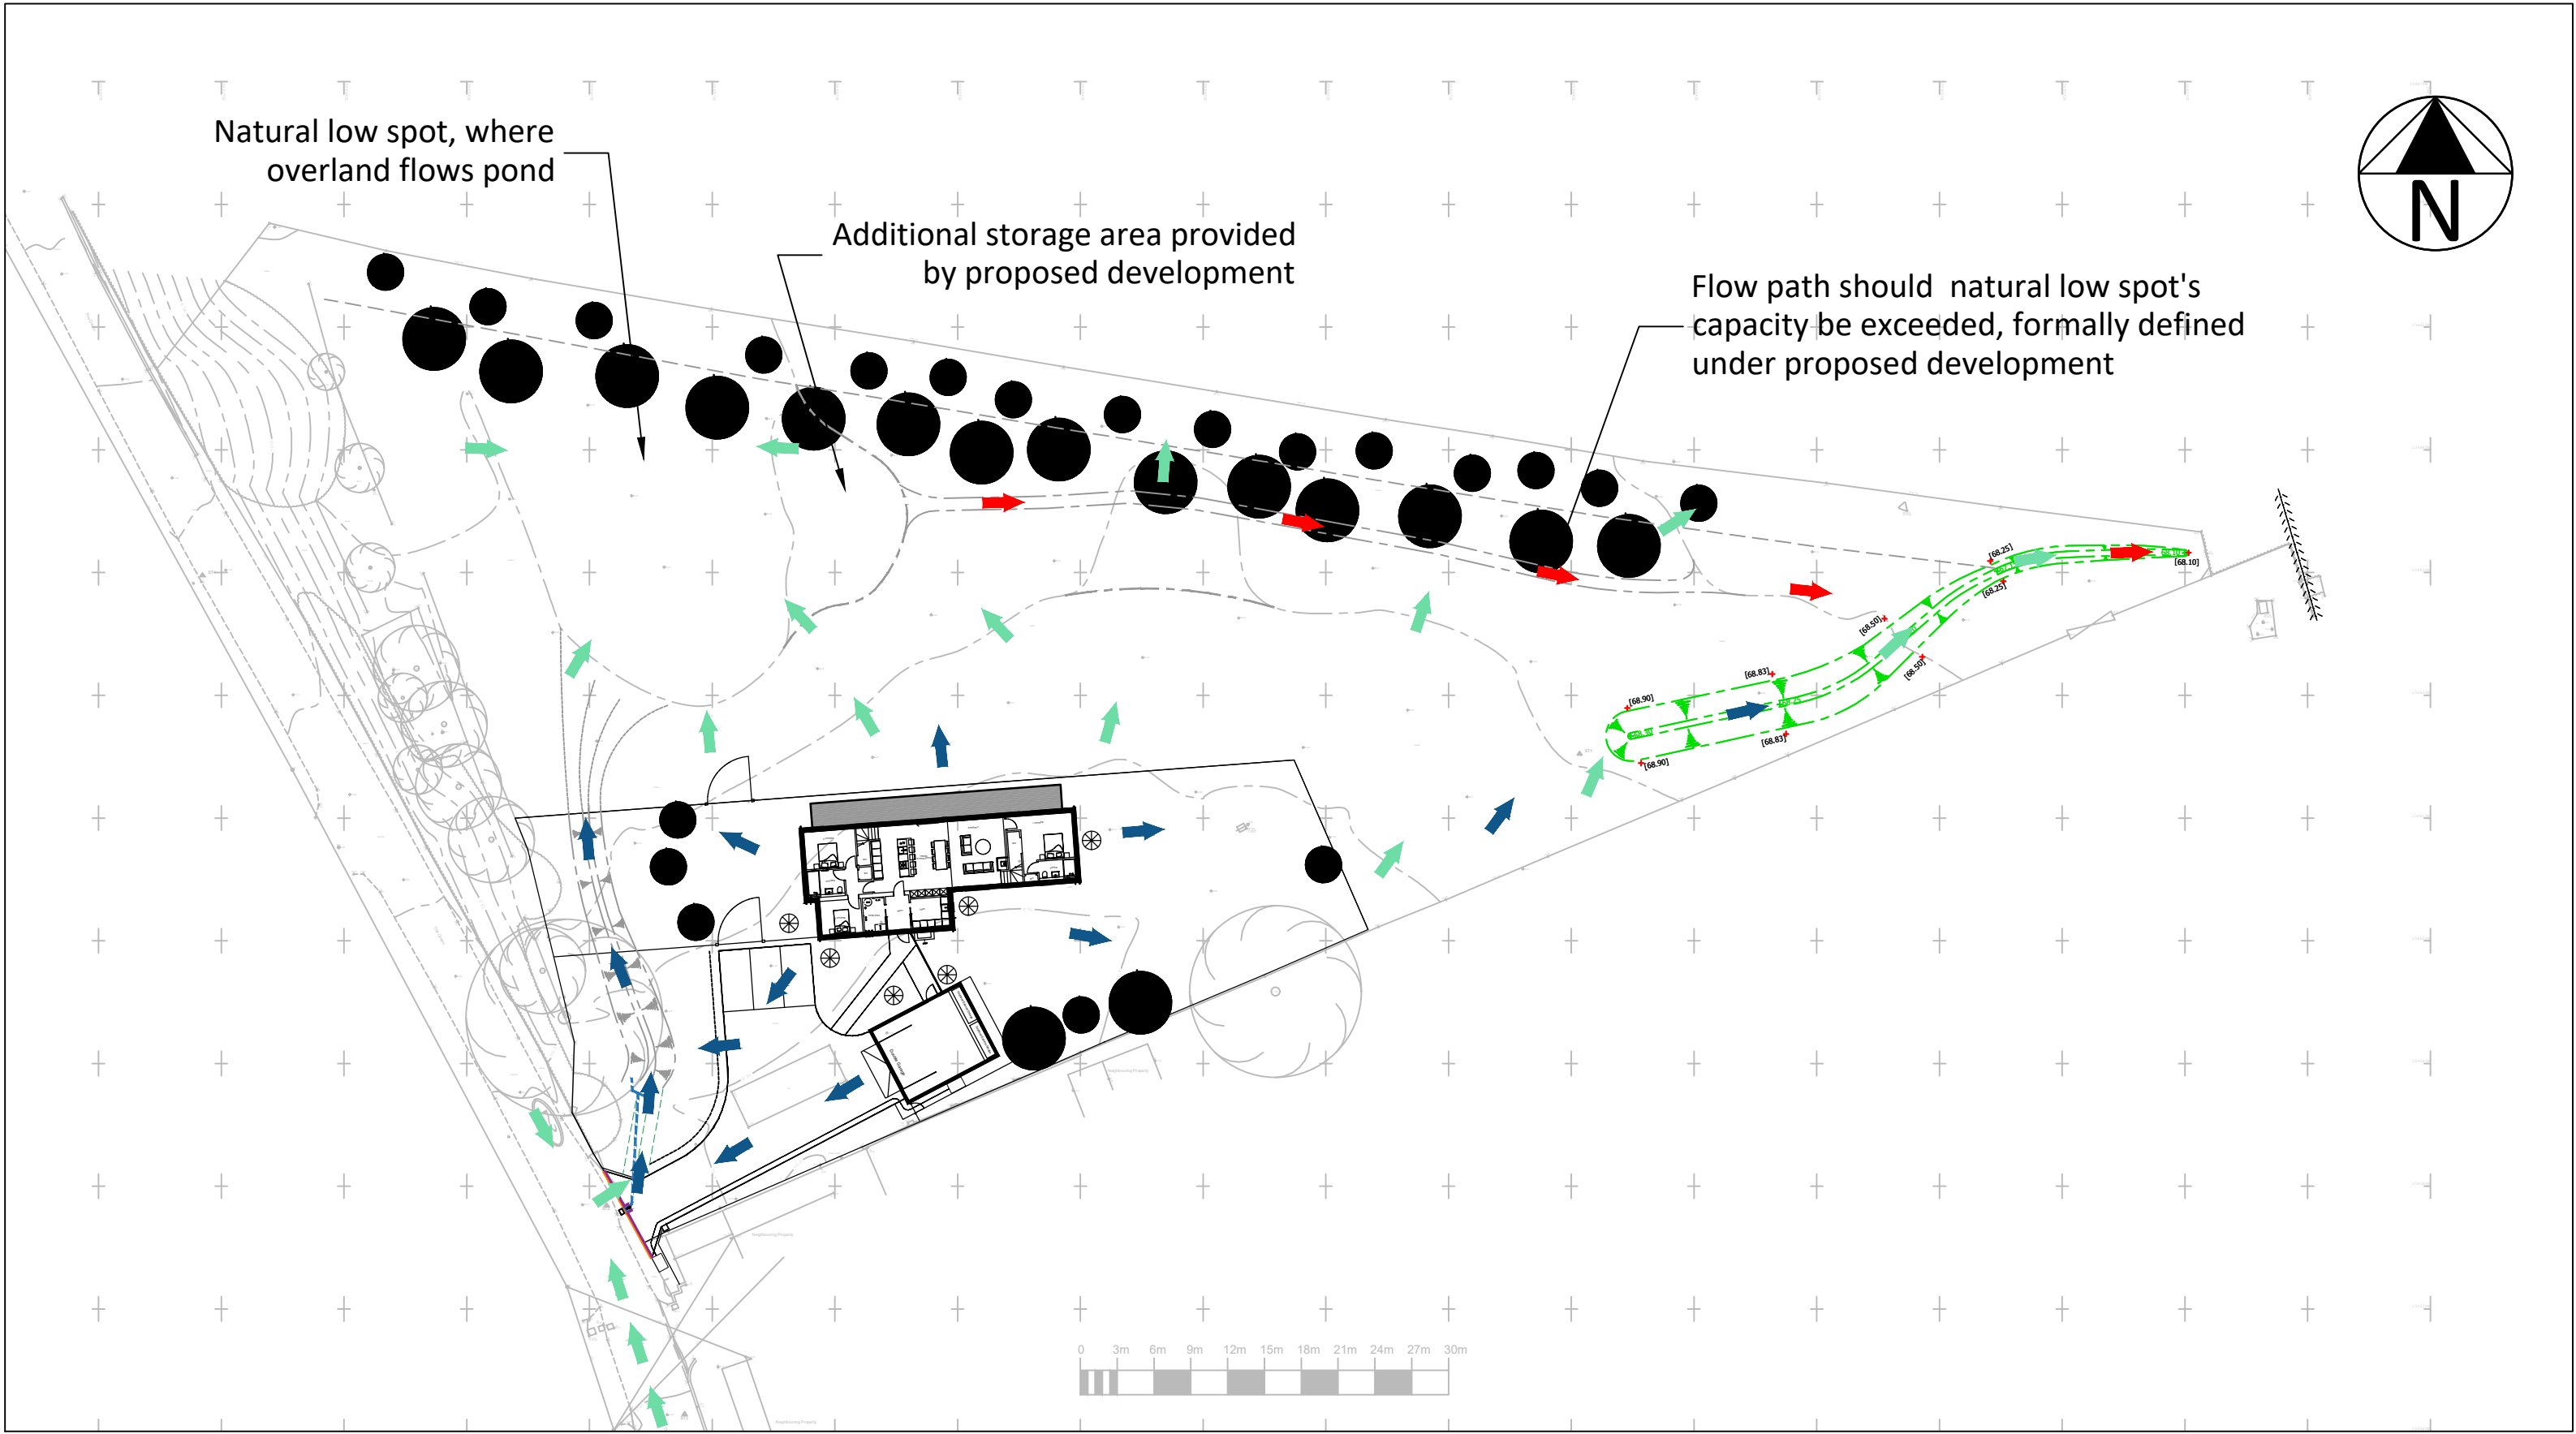

PROPOSED EXCEEDANCE/OVERLAND FLOW ROUTES

- KEY
- NATURAL OVERLAND FLOW ROUTES
 - NATURAL LOW SPOT EXCEEDANCE ROUTES
 - PROPOSED DRAINAGE EXCEEDANCE ROUTES

A	PLANNING APPLICATION	31.10.25	JJ	SW
REV.	DESCRIPTION	Date	BY	CHK
DESIGN BY:				
CLIENT:				
JOEL FIGOV				
DRAWING STATUS:				
PLANNING APPLICATION				
SCALE @ A1:				
PROJECT:				
LAND AT THE GREEN, GREAT CHEVERALL, WILTSHIRE				
TITLE:				
EXCEEDANCE ROUTES				
PROJECT No:	DRAWING No:	REV:		
19966	TUM-PL-XXX-0201	A		